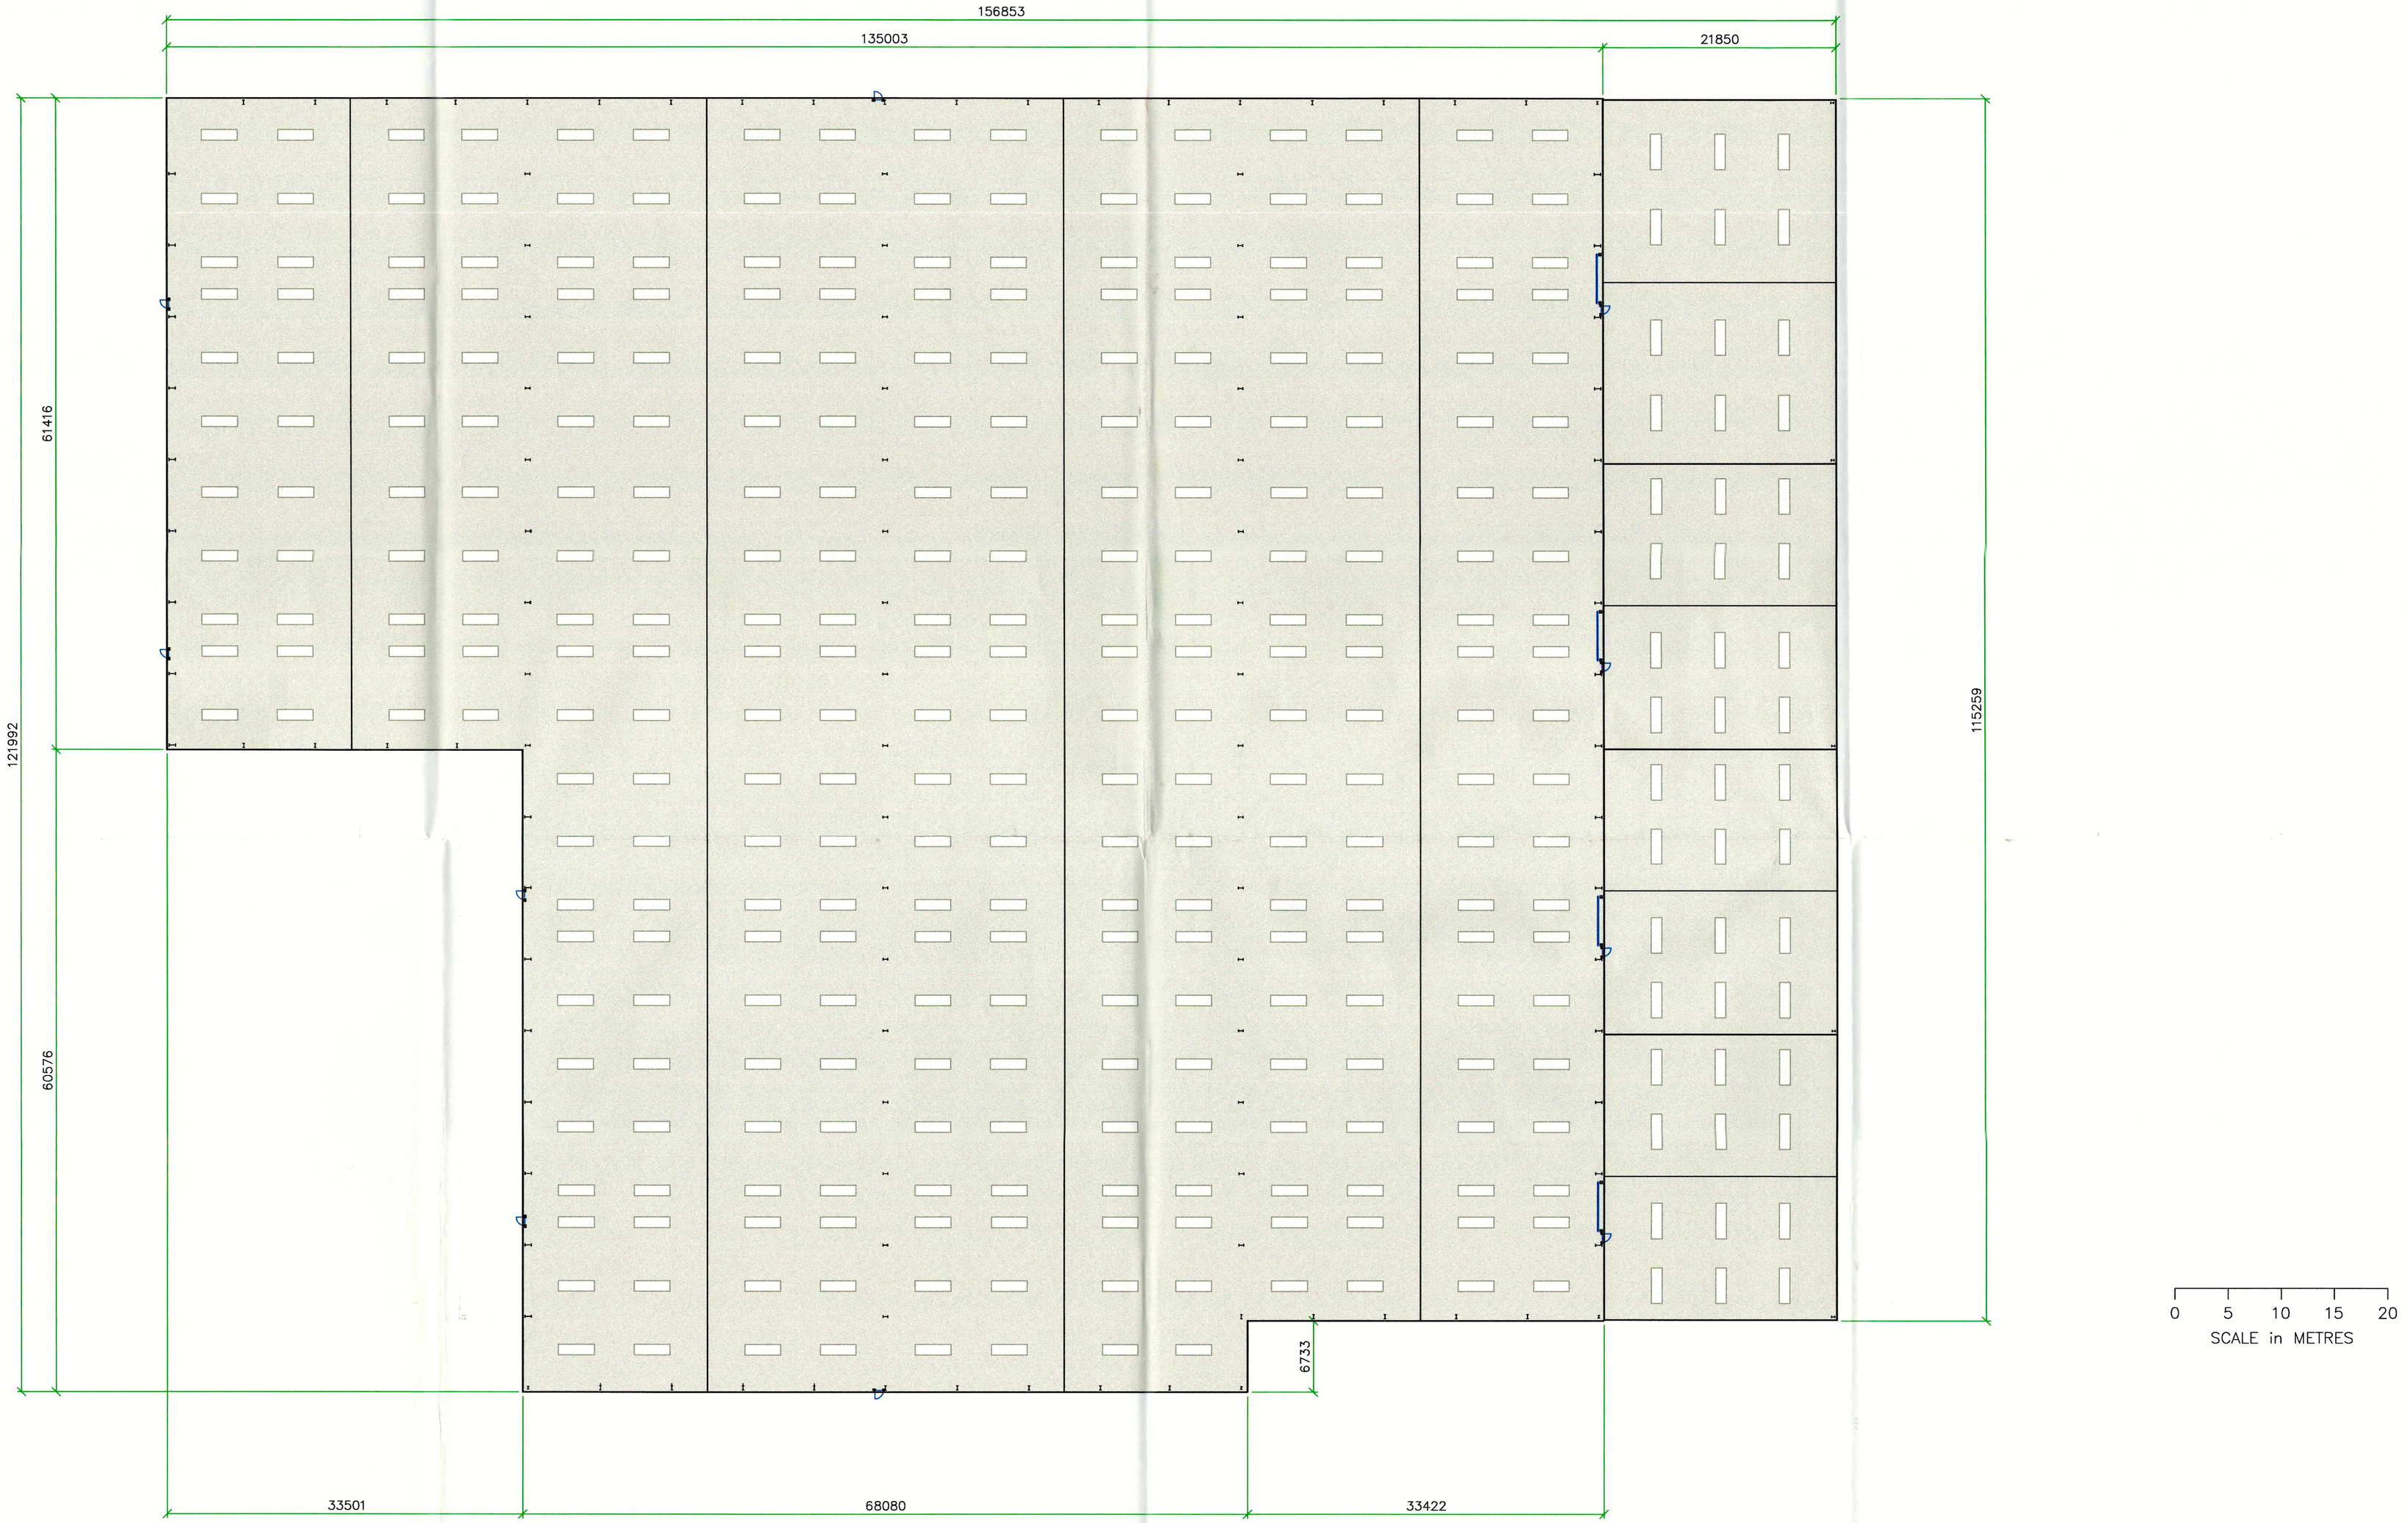

This design is neither sold nor given, but loaned. It is copyright and remains the property of
ARDAGH GROUP
It is strictly confidential and must not be lent, copied or reproduced without permission, and is subject to recall

REV	DATE	REVISION	REV BY	REV	DATE	REVISION	REV BY
-	-	-	-	-	-	-	-

© ArdaghGlass
ARDAGH GLASS LIMITED
MONK BRETTON
BARNSLEY
SOUTH YORKSHIRE
S71 2QG
TEL: 01226 710211
FAX: 01226 719133

DRAWN	RH	DATE	12/03/2018
CHECKED		DATE	
APPR'D		DATE	
PROJECT	---		
PARENT			

SIZE A1 HP 1050C

TITLE: AGB WAREHOUSE ROOFLIGHTS

SCALE	DRG. No.	REV.
1 : 300	NW P2-1-RFL	B