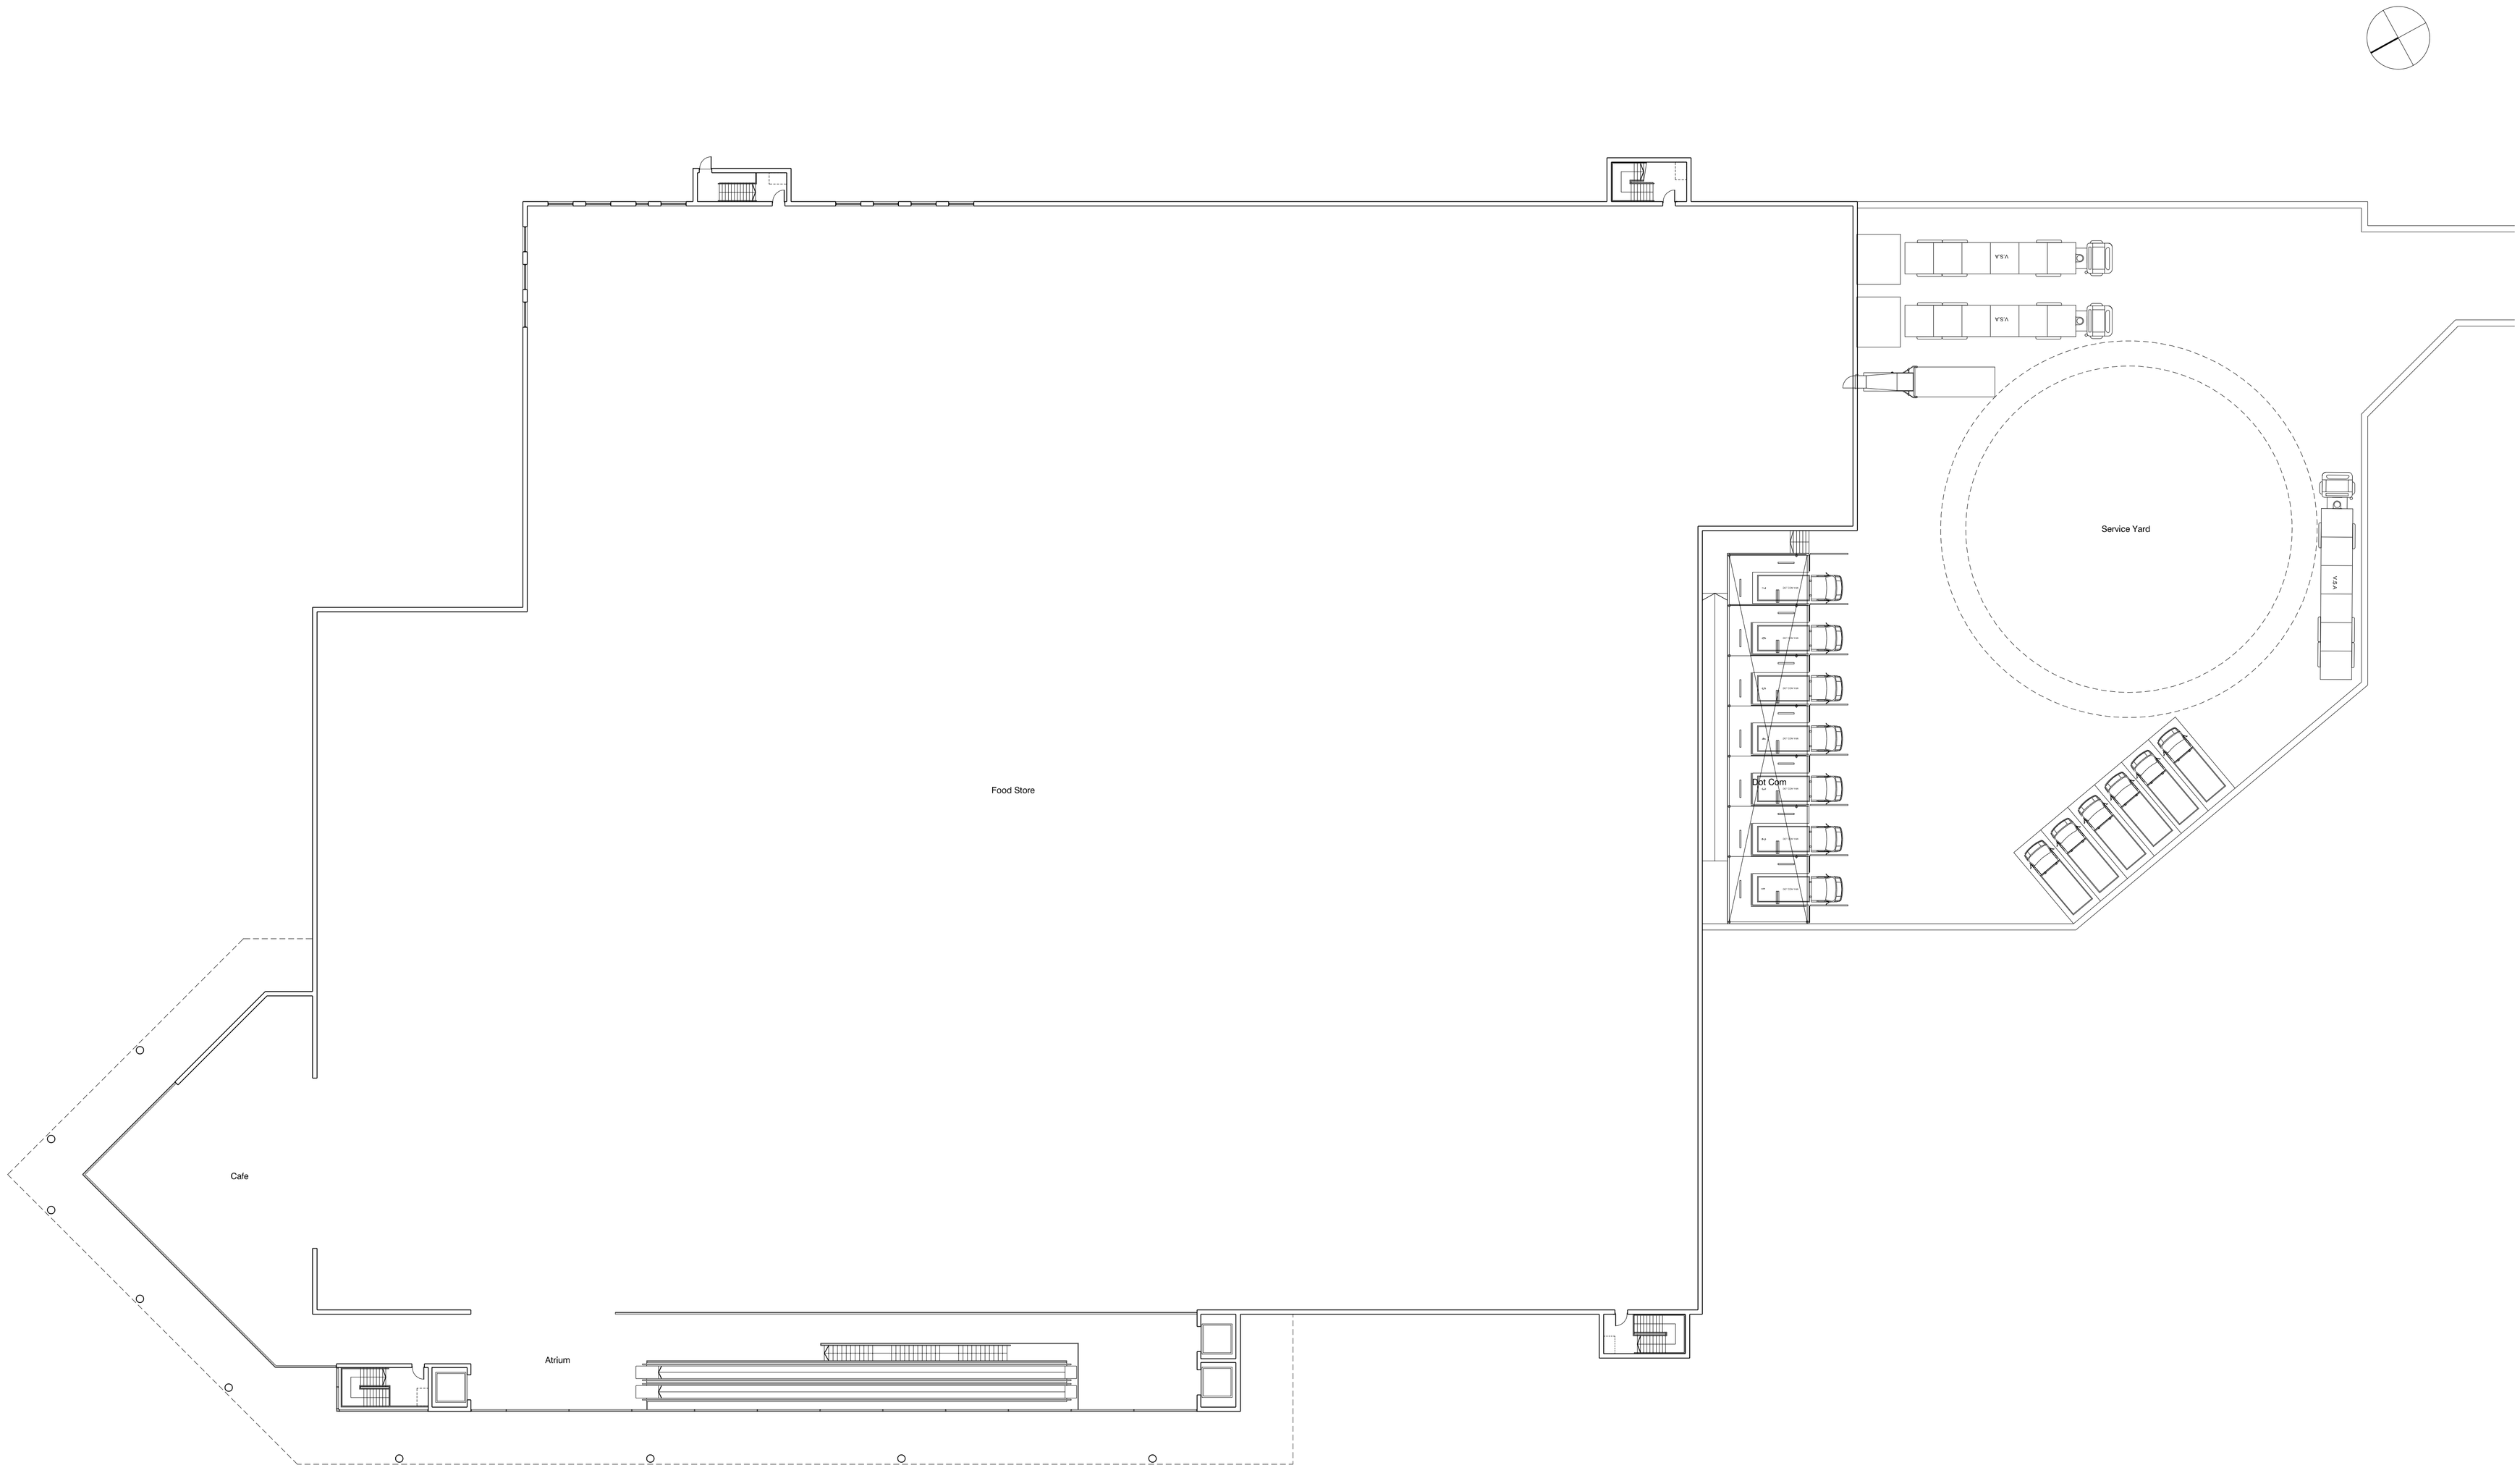


REV	DATE	DESCRIPTION	DRN	CHK
F	07/02/12	Service yard amended.	MBD	
E	10/01/12	Increased spacing to columns supporting canopy.	KB	
D	18/11/11	Windows indicated to staff area. Stairs added alongside travelator. Atrium enlarged.	MBD	
C	04/11/11	Service yard reconfigured and ramp added to Dot com docks.	MBD	
B	31/10/11	Service yard amended in line with latest Tesco proposal.	MBD	
A	28/10/11	Cafe enlarged, Mezzanine added, Glazing added, Atrium stairs repositioned behind lift.	MBD	-

MICHAEL HYDE AND ASSOCIATES LIMITED
chartered architects

MANCHESTER ☐ SHEFFIELD ■

51 BARTON ARCADE
DEANSGATE
MANCHESTER M3 2BJ
TEL 0161 834 1018
FAX 0161 834 4798
Manchester@MHA
architects.com

ALLIANCE HOUSE
LEOPOLD STREET
SHEFFIELD S1 2GY
TEL 0114 2759666
FAX 0114 2757751
Sheffield@MHA
architects.com

PROJECT TITLE
PROPOSED NEW FOOD STORE
NEW STREET, BARNSLEY

DRAWING TITLE
PROPOSED PLAN
FOOD STORE LEVEL

DRAWN / CHECKED	DATE	SCALE
MBD	OCT 2011	1:250 @ A1
JOB No	DRAWING	REVISIONS
1SI5	2-002	F