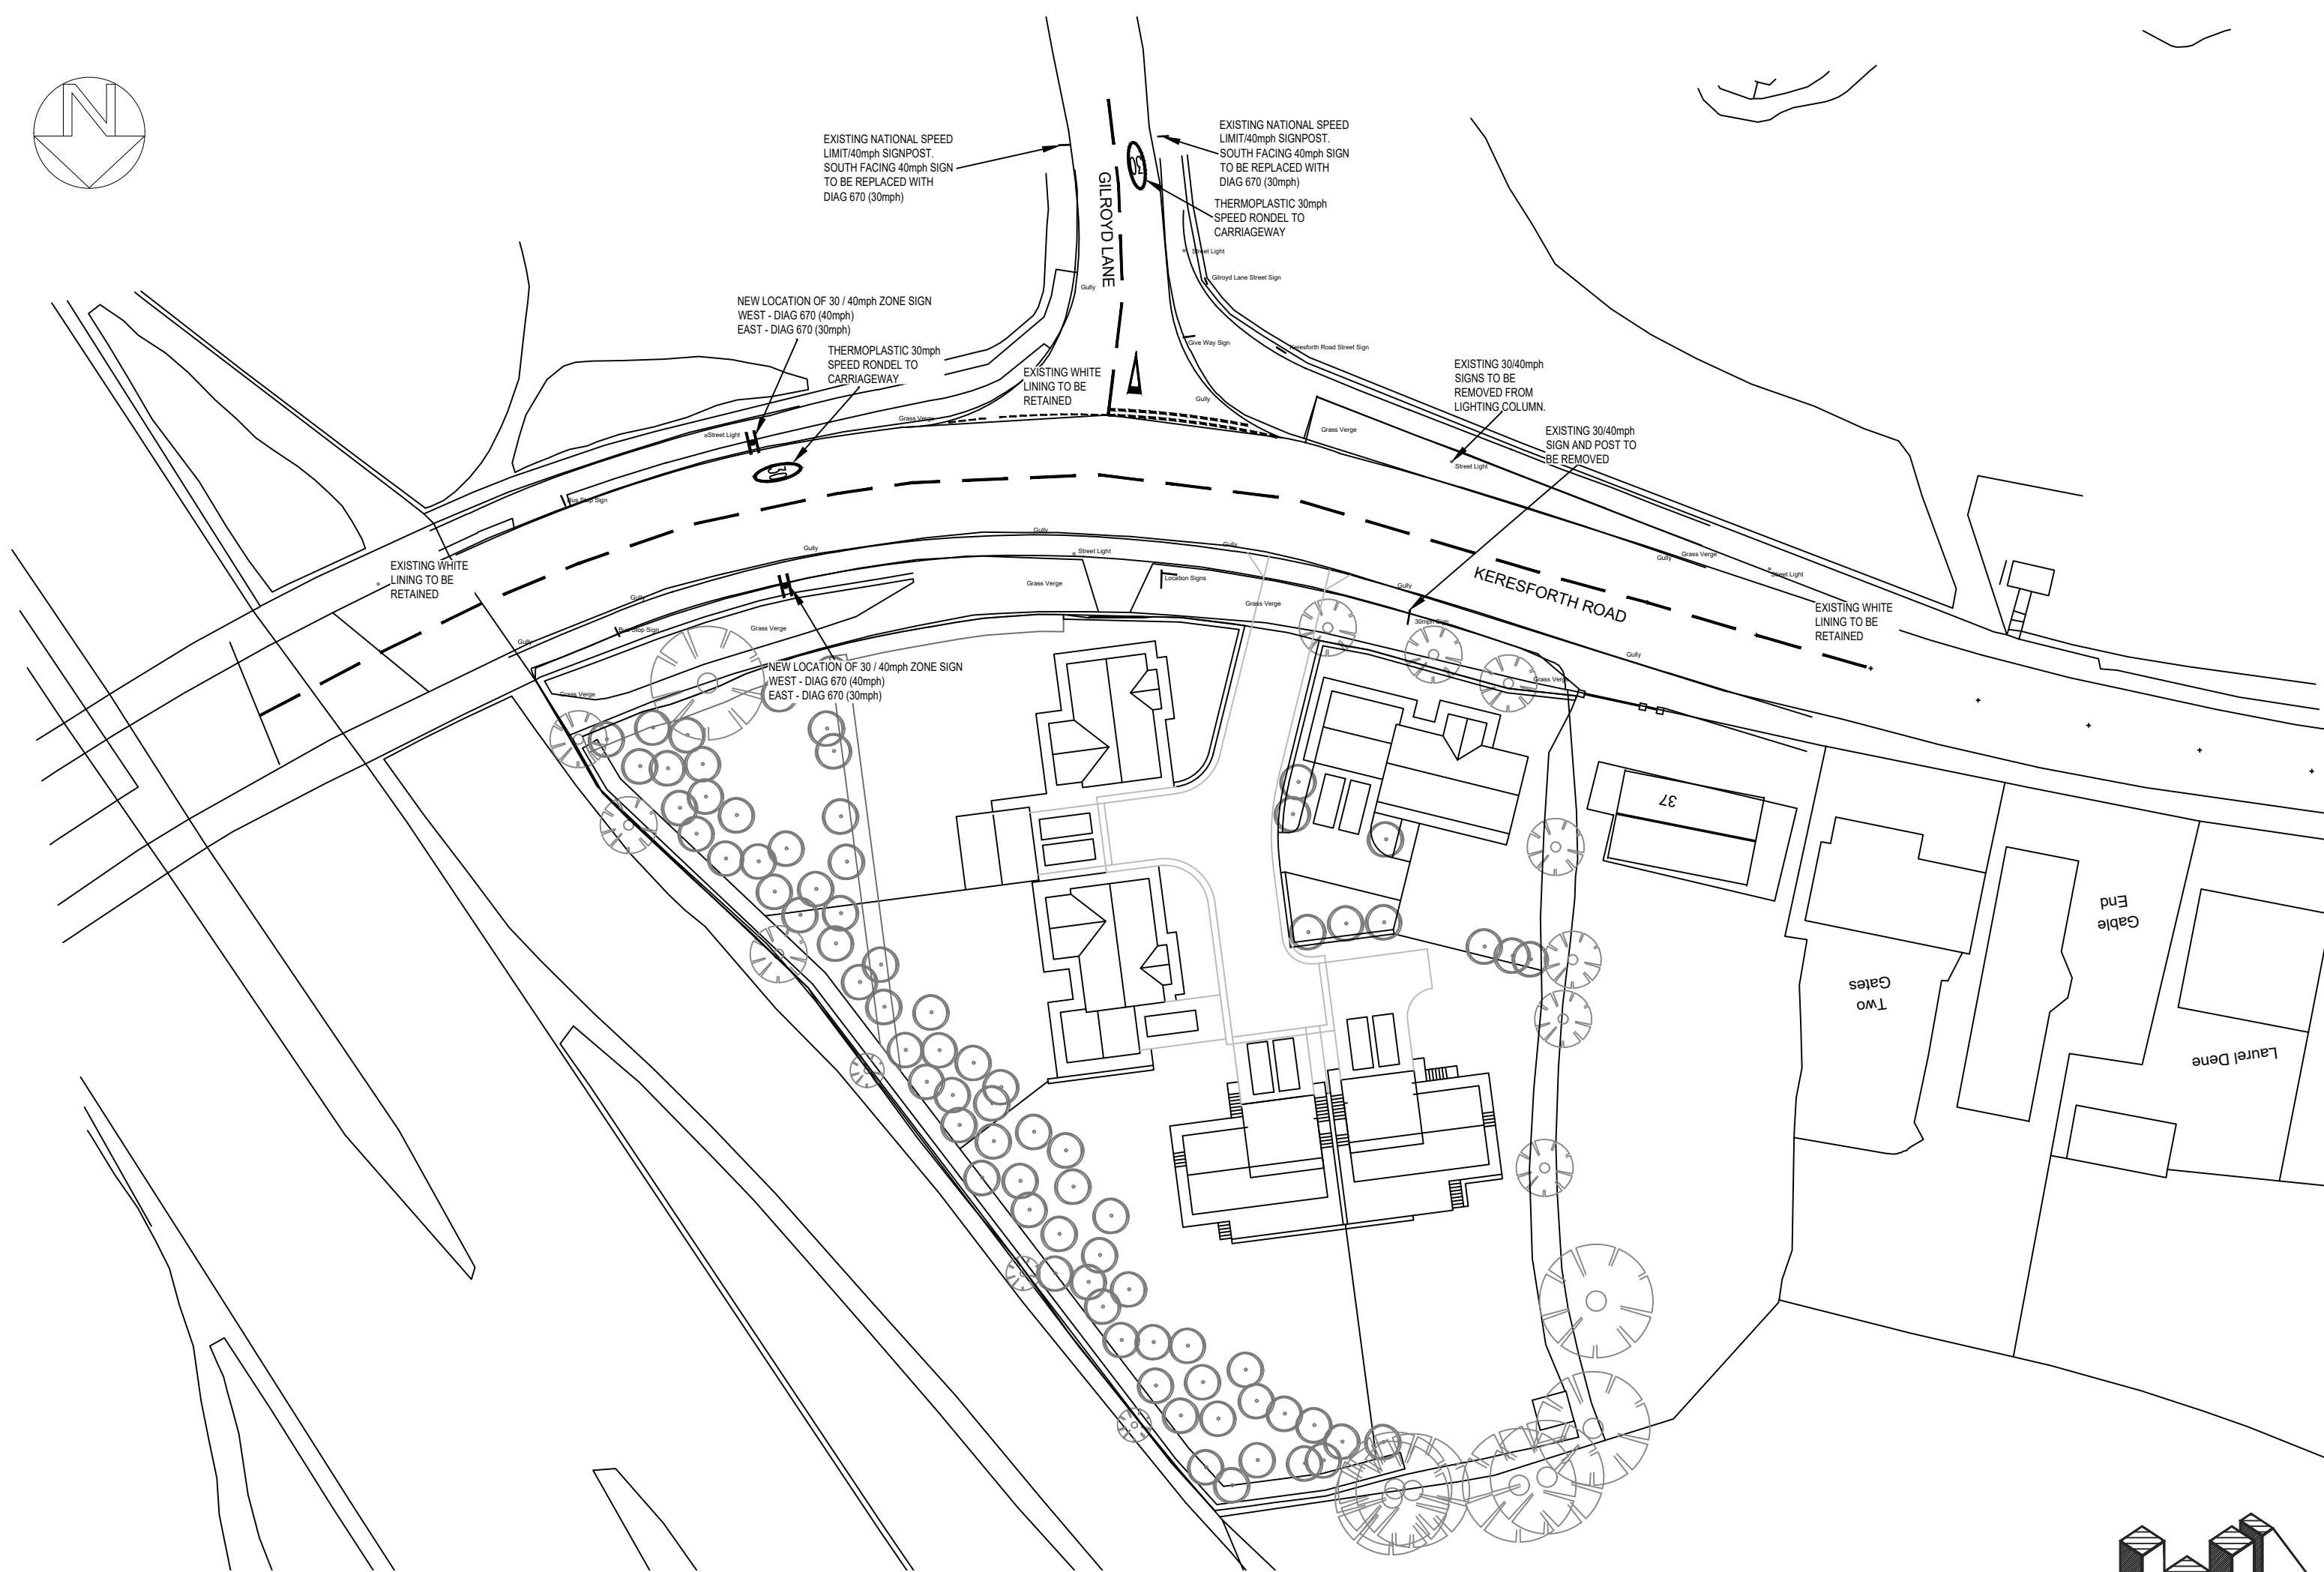


Haigh Huddleston & Associates

Civil Structural Engineering Consultants

Firth Buildings, 99 - 101 Leeds Rd, Dewsbury, WF12 7BU

t 01924 464342 f 01924 450662

e martin@haighhuddleston.co.uk

Client

EARLEDGE DEVELOPMENTS Ltd

Project

KERESFORTH HILL ROAD

Detail

WHITE LINING AND SIGNING PLAN

Dwn
MD

Chkd

Date
Aug'22

Scale
1:500
@A2

Dwg No.
E21/7845/023

PRELIMINARY ISSUE