


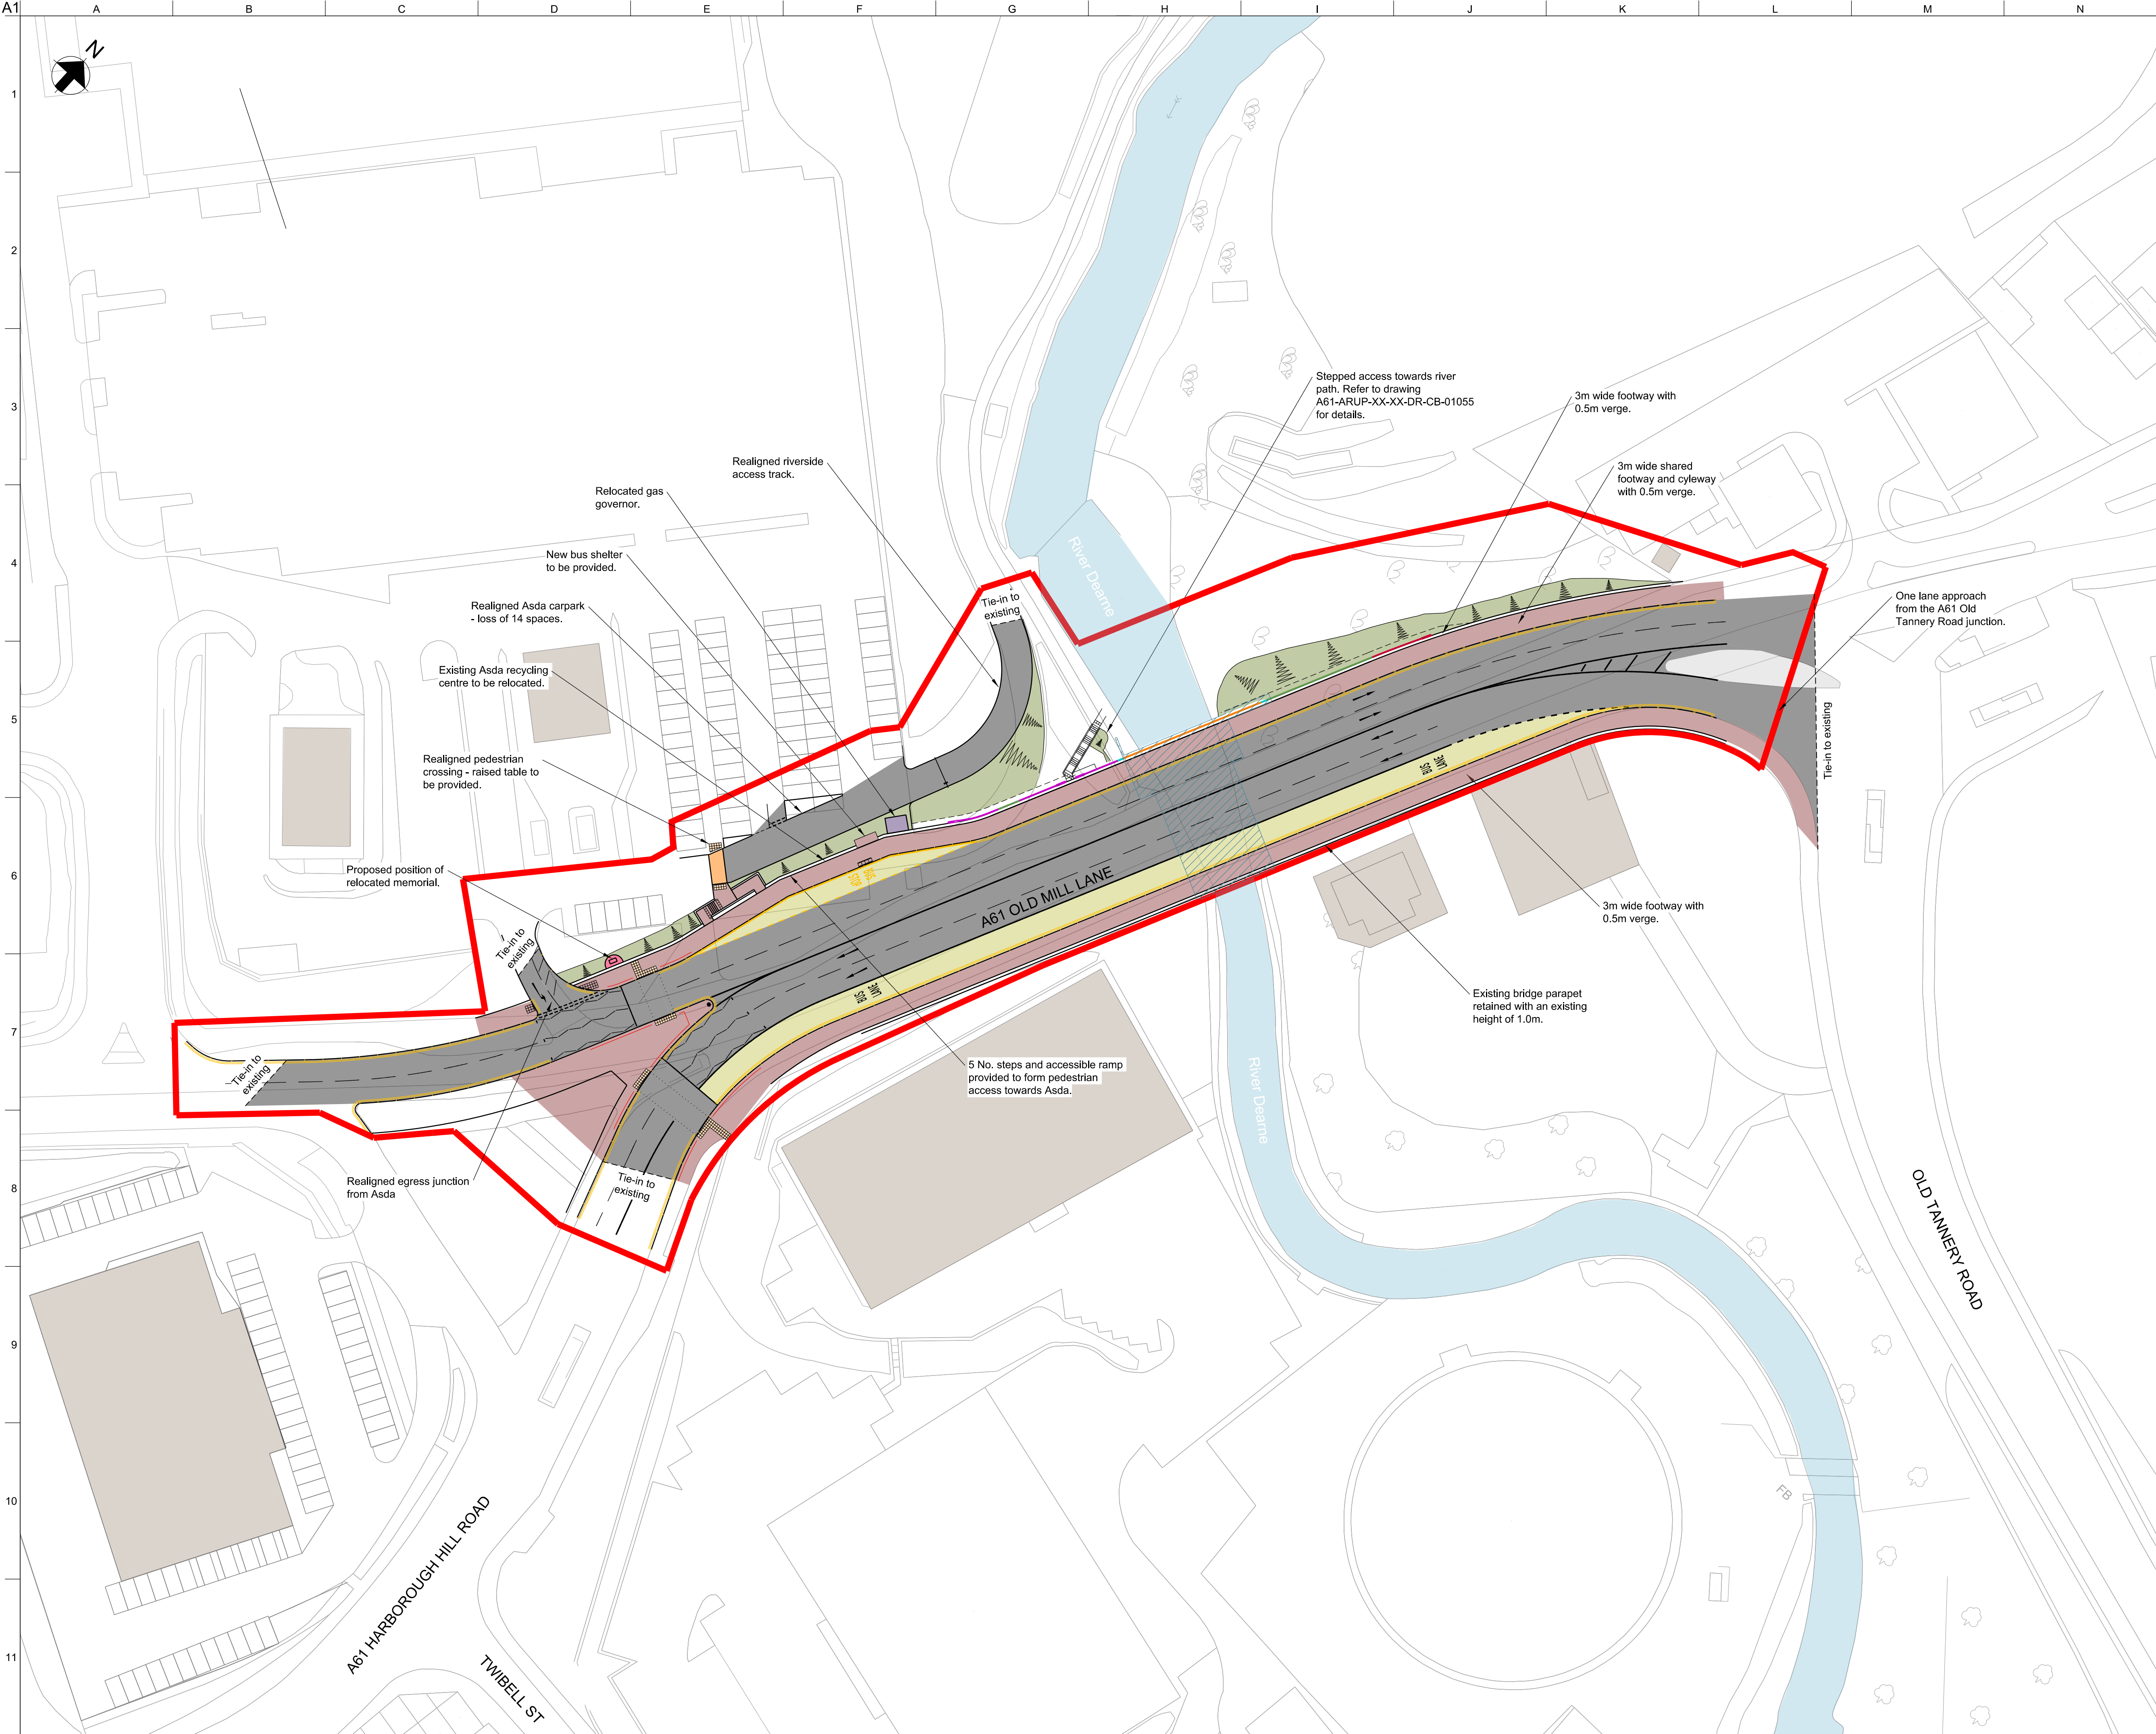

Key:

- Proposed carriageway
- Proposed bus stop/ lane
- Proposed footway
- Proposed pedestrian access to ASDA
- Proposed bridge extents
- Proposed landscaping
- Relocated gas governor
- Planning boundary

P03	05/11/21	SM	HJ	CW
Issued for Planning				
P02	06/07/21	SM	HJ	CW
For Information				
P01	07/05/21	SM	HJ	CW
For Information				

Rev	Date	By	Chkd	Appd

ARUP

Admiral House, Rose Wharf,
78 East Street, Leeds, LS9 8EE
Tel +44(0)113 242 8498 Fax +44(0)113 242 8573
www.arup.com

Client
**South Yorkshire Passenger
Transport Executive**

Project Title
A61 Corridor

Drawing Title
**Old Mill Bridge Upgrade
General Arrangement**

Scale at A1
1:500

Role
Highways

Suitability
- S2 - Fit for information

Arup Job No 253511-00	Rev P03
---------------------------------	-------------------

Name
A61-ARUP-GY-XX-SK-CH-00020