




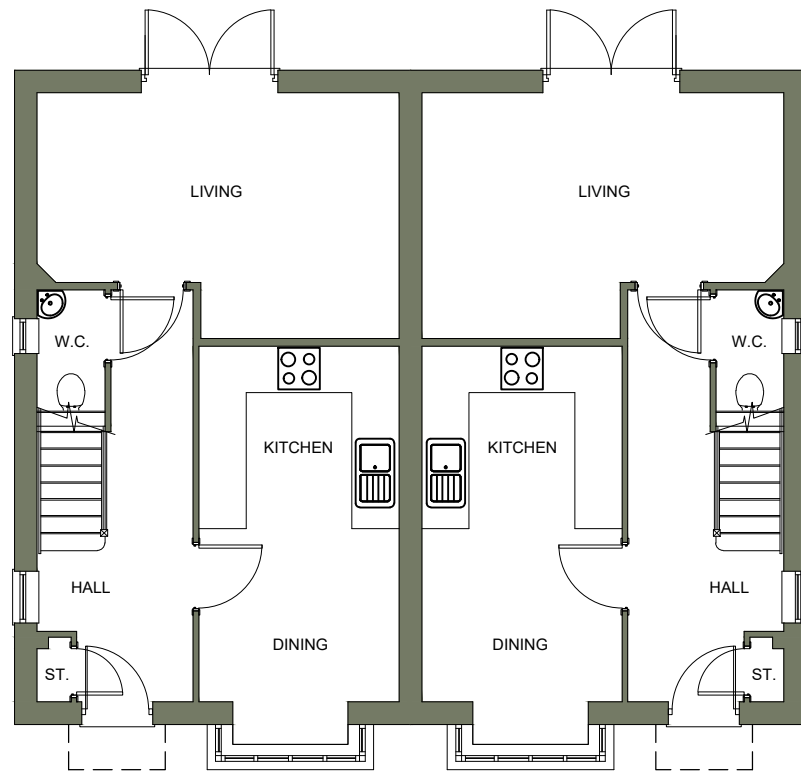

GROUND FLOOR PLAN

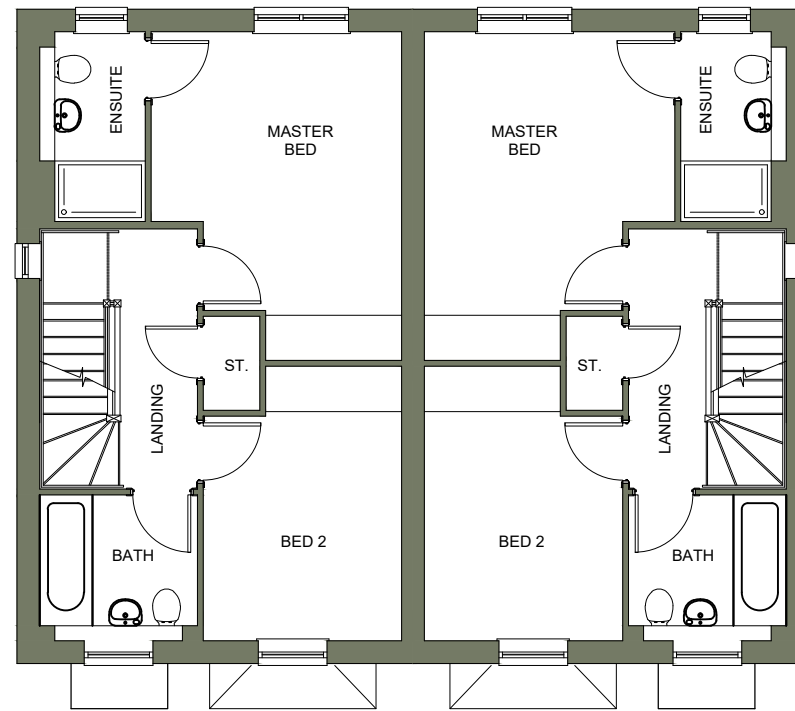

FIRST FLOOR PLAN

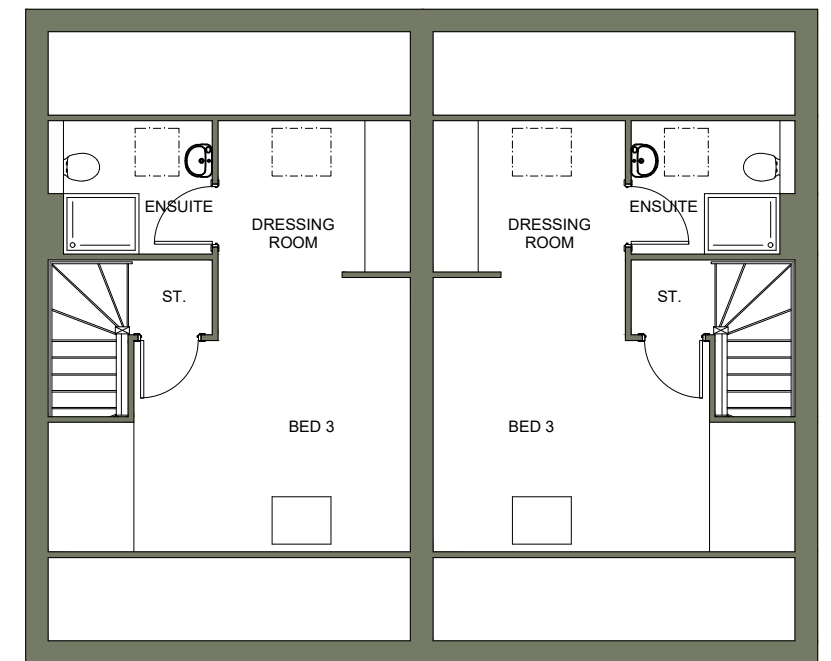

SECOND FLOOR PLAN

Scaled @ 1:100



REV.	DESCRIPTION.	BY:	DATE:

STEN
ARCHITECTURE

Suite 4, Unit 1,
Benton Office Park,
Bennett Avenue,
Horbury,
Wakefield,
WF4 5RA
Tel: 01924 669424

Web: www.sten-architecture.co.uk
Twitter: @STEN_arch
Facebook: [stenarchitecture](https://www.facebook.com/stenarchitecture)
LinkedIn: [Sten Architecture](https://www.linkedin.com/company/sten-architecture)

CLIENT:				TITLE:				Floor Plans		Buckden	
SITE:	Lee Lane Royston			SCALE AT A3:		DATE:		DRAWN:		CHECKED:	
				1:100		26.11.18		TW			
				PROJECT NO:		DRAWING NO:				REVISION:	
				1867		1867.BUC.02					