




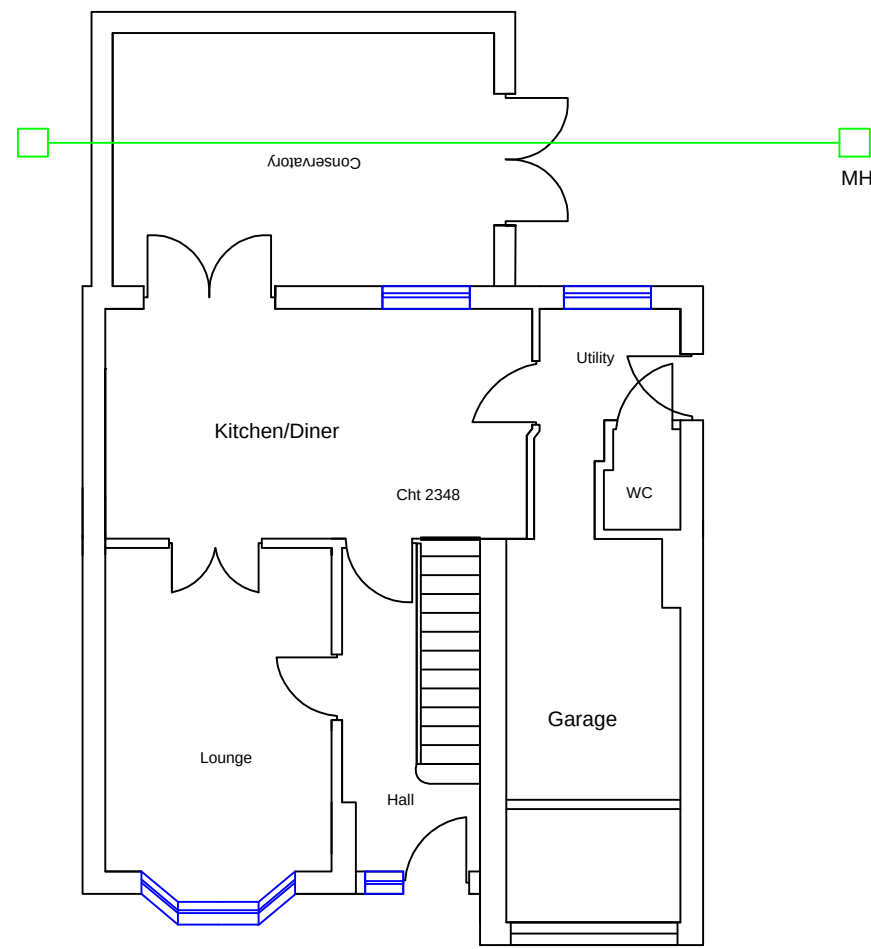


Current Ground Floor

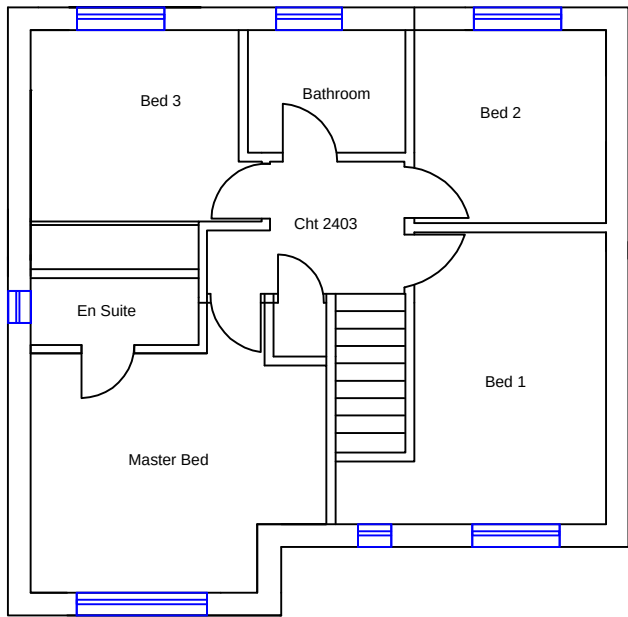


Current First Floor

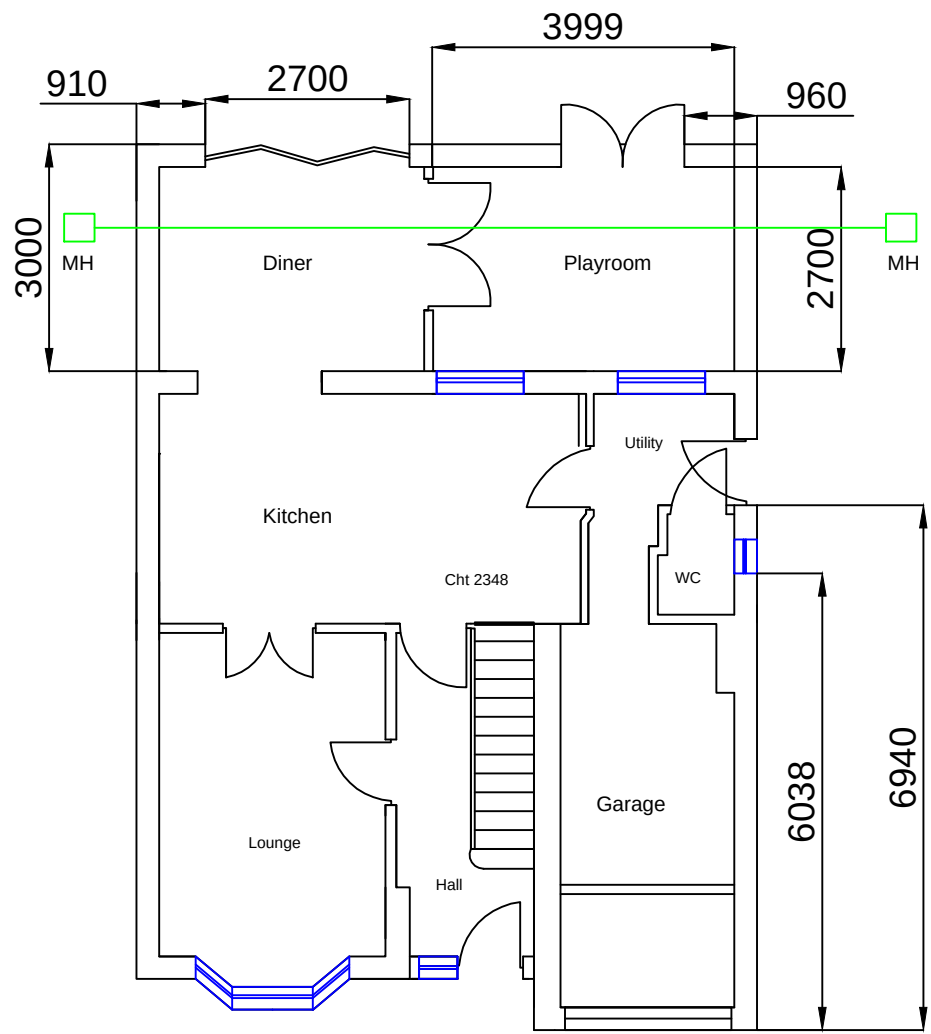


Proposed Ground Floor

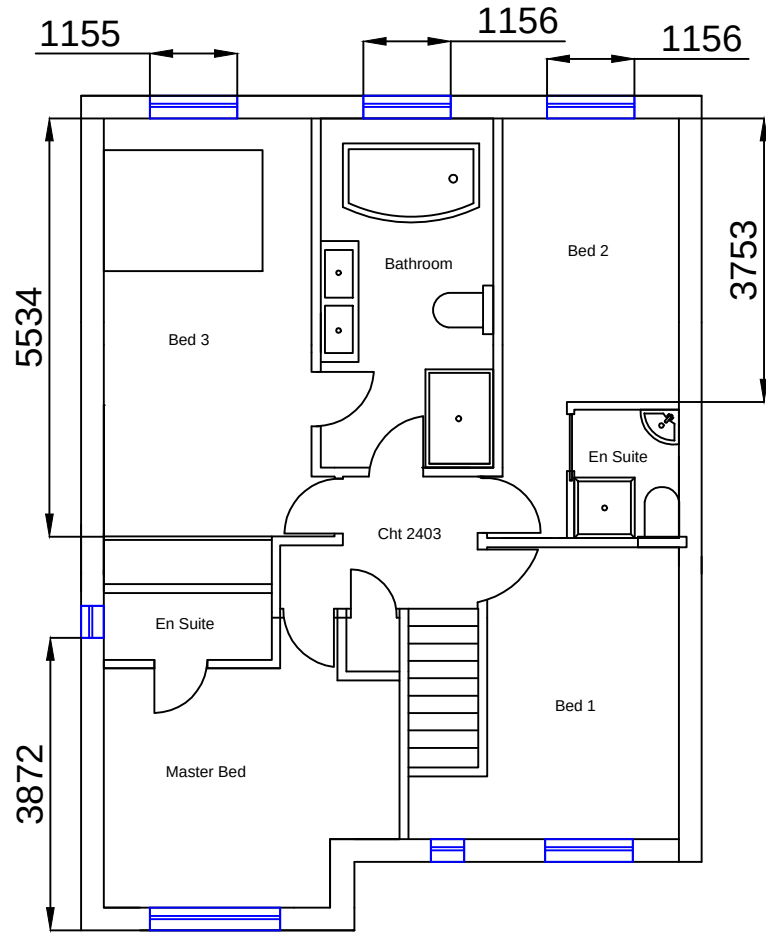

Proposed First Floor

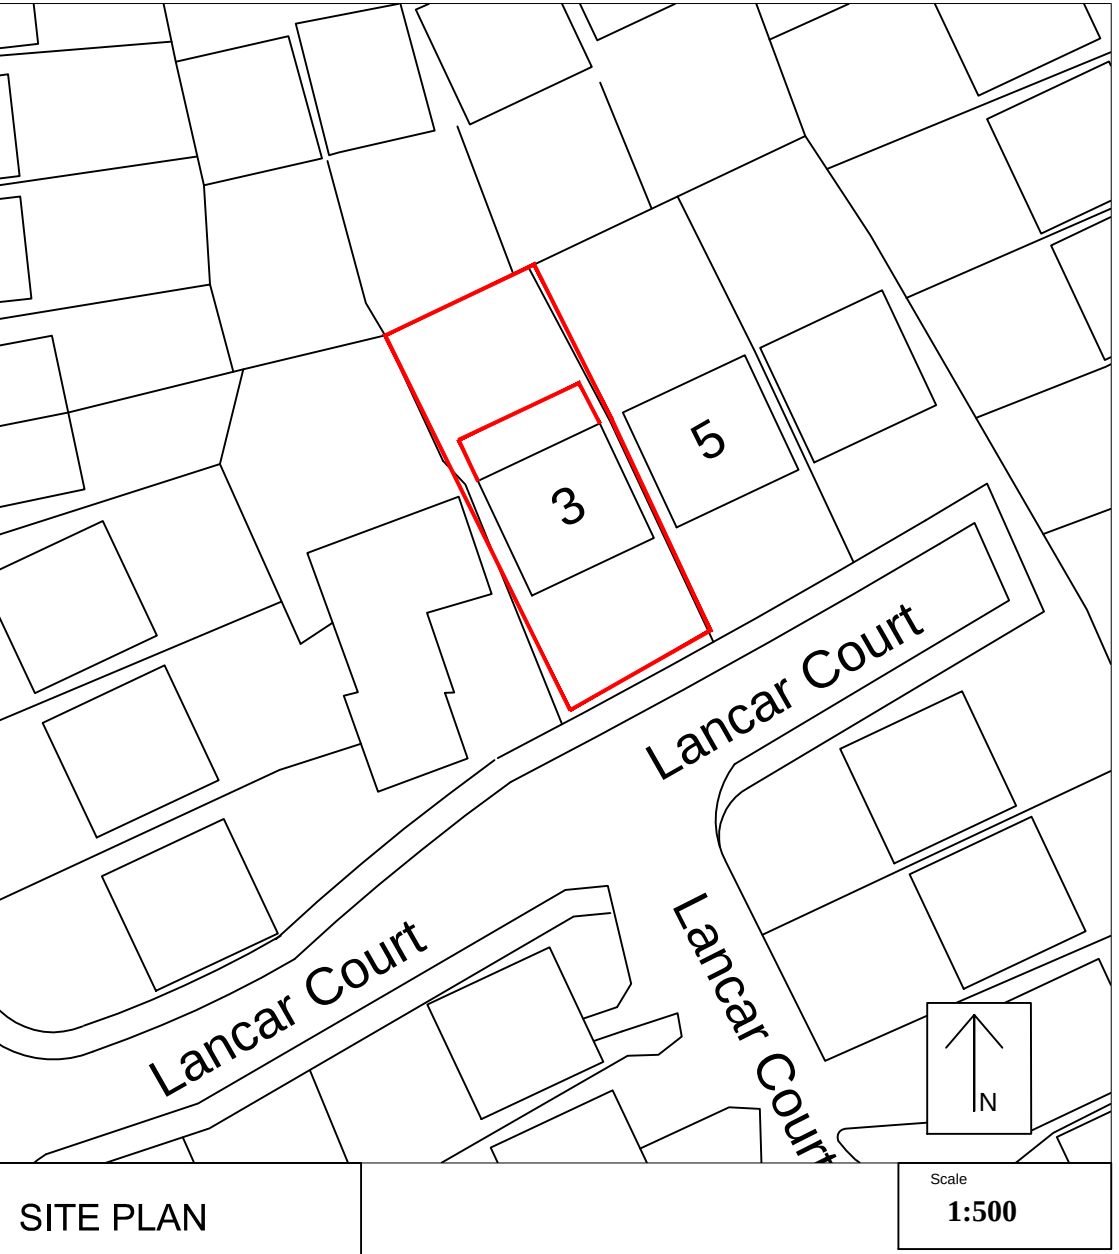


Current Front Elevation

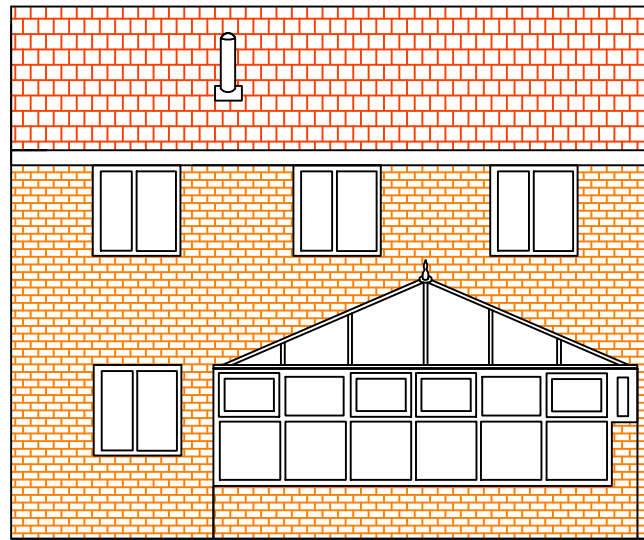

Current Rear Elevation




Current Side Elevation.

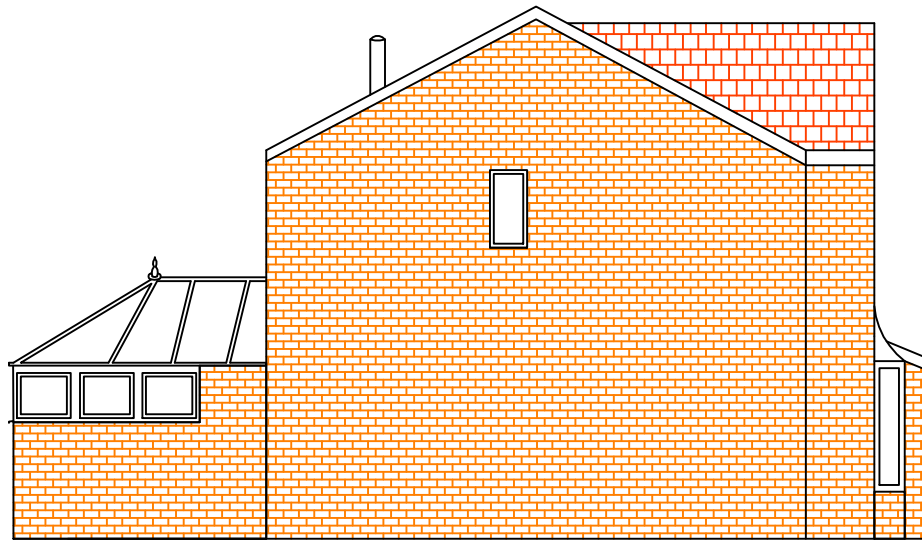


Current Side Elevation




Current Front Elevation

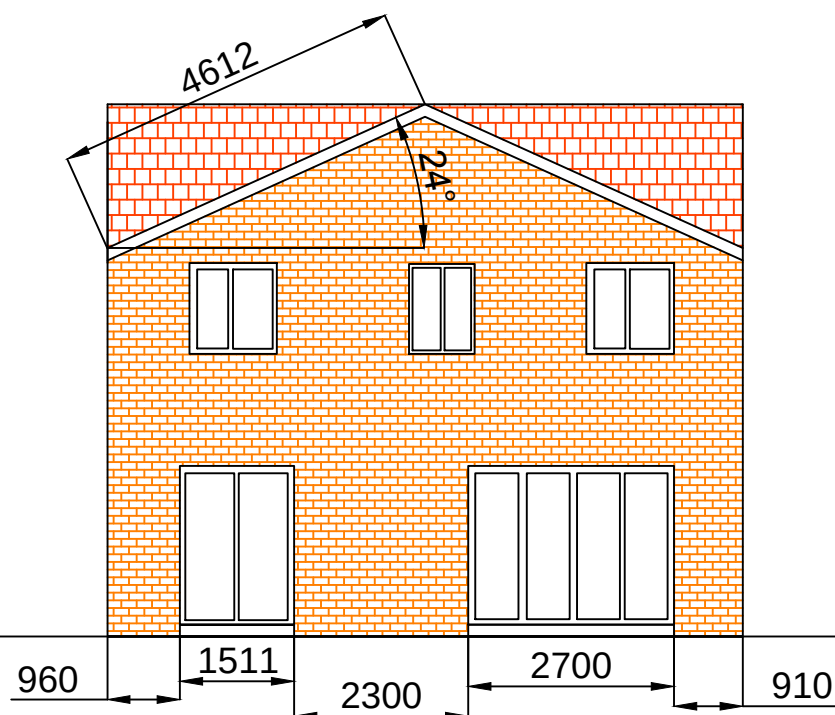

Proposed Rear Elevation

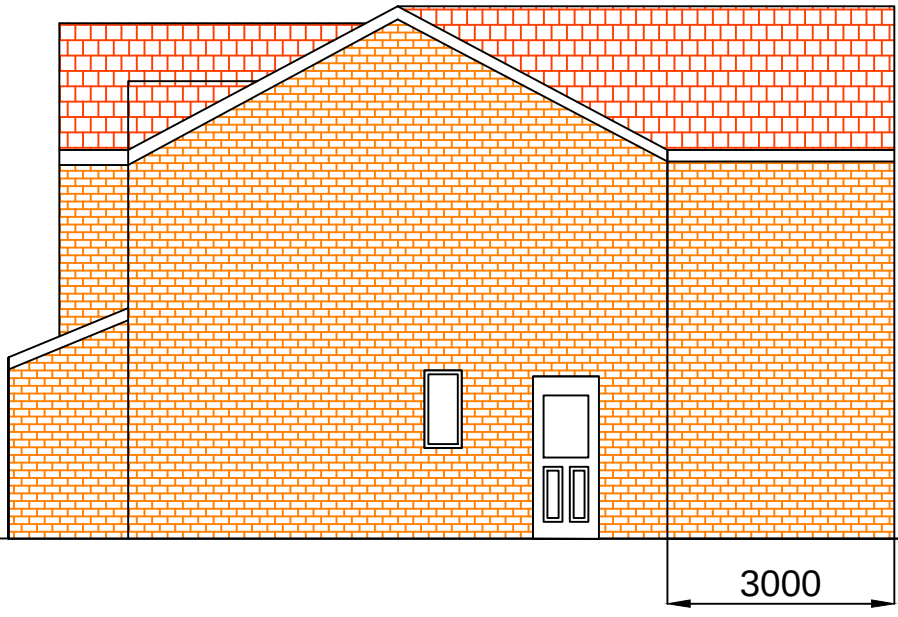

Proposed Side Elevation.

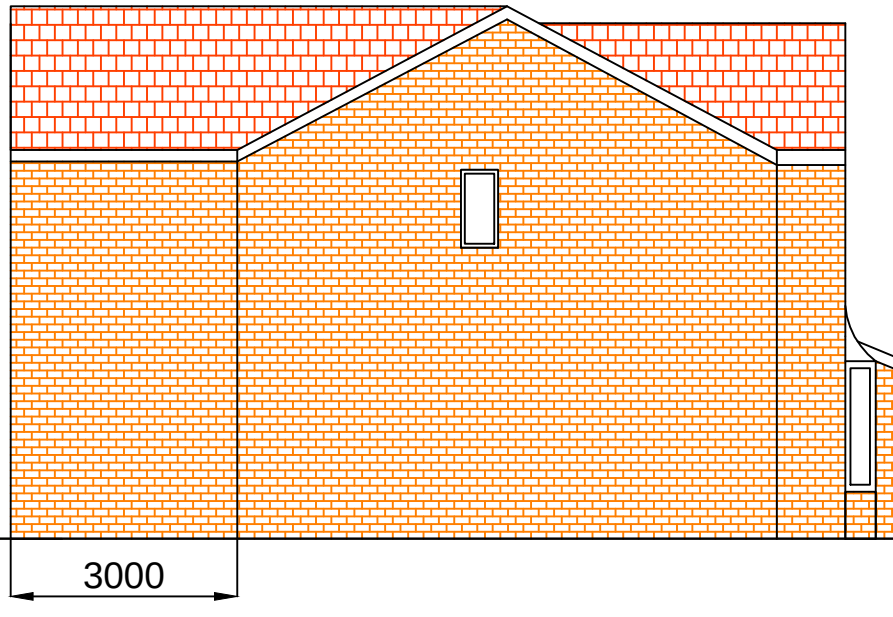

Proposed Side Elevation

| Rev.   | By                 | Amendments           | Date                      |
|---|--------------------|----------------------|---------------------------|
|   |                    |                      |                           |
| PLANNING CONSULT,<br>DIGITAL MEDIA CENTRE,<br>COUNTY WAY,<br>BARNSELEY,<br>S70 2JW<br><br>Tel:- 01226 720814 |                    |                      |                           |
| Client<br><b>Steve Barrett</b><br><b>3 Lancar Court,</b><br><b>Barnsley, S71 1XT</b>                         |                    |                      |                           |
| Project<br><b>REAR EXTENSION</b>                                                                             |                    |                      |                           |
| Drawing title<br><b>PLANNING DRAWING</b>                                                                     |                    |                      |                           |
| Scale<br><b>1:100</b>                                                                                        | Drawn<br><b>SC</b> | Checked<br><b>SW</b> | Date<br><b>09/04/2015</b> |
| Drawing No.<br><b>PC/SB/April/SC1</b>                                                                        |                    | Revision<br><b>A</b> | File                      |