


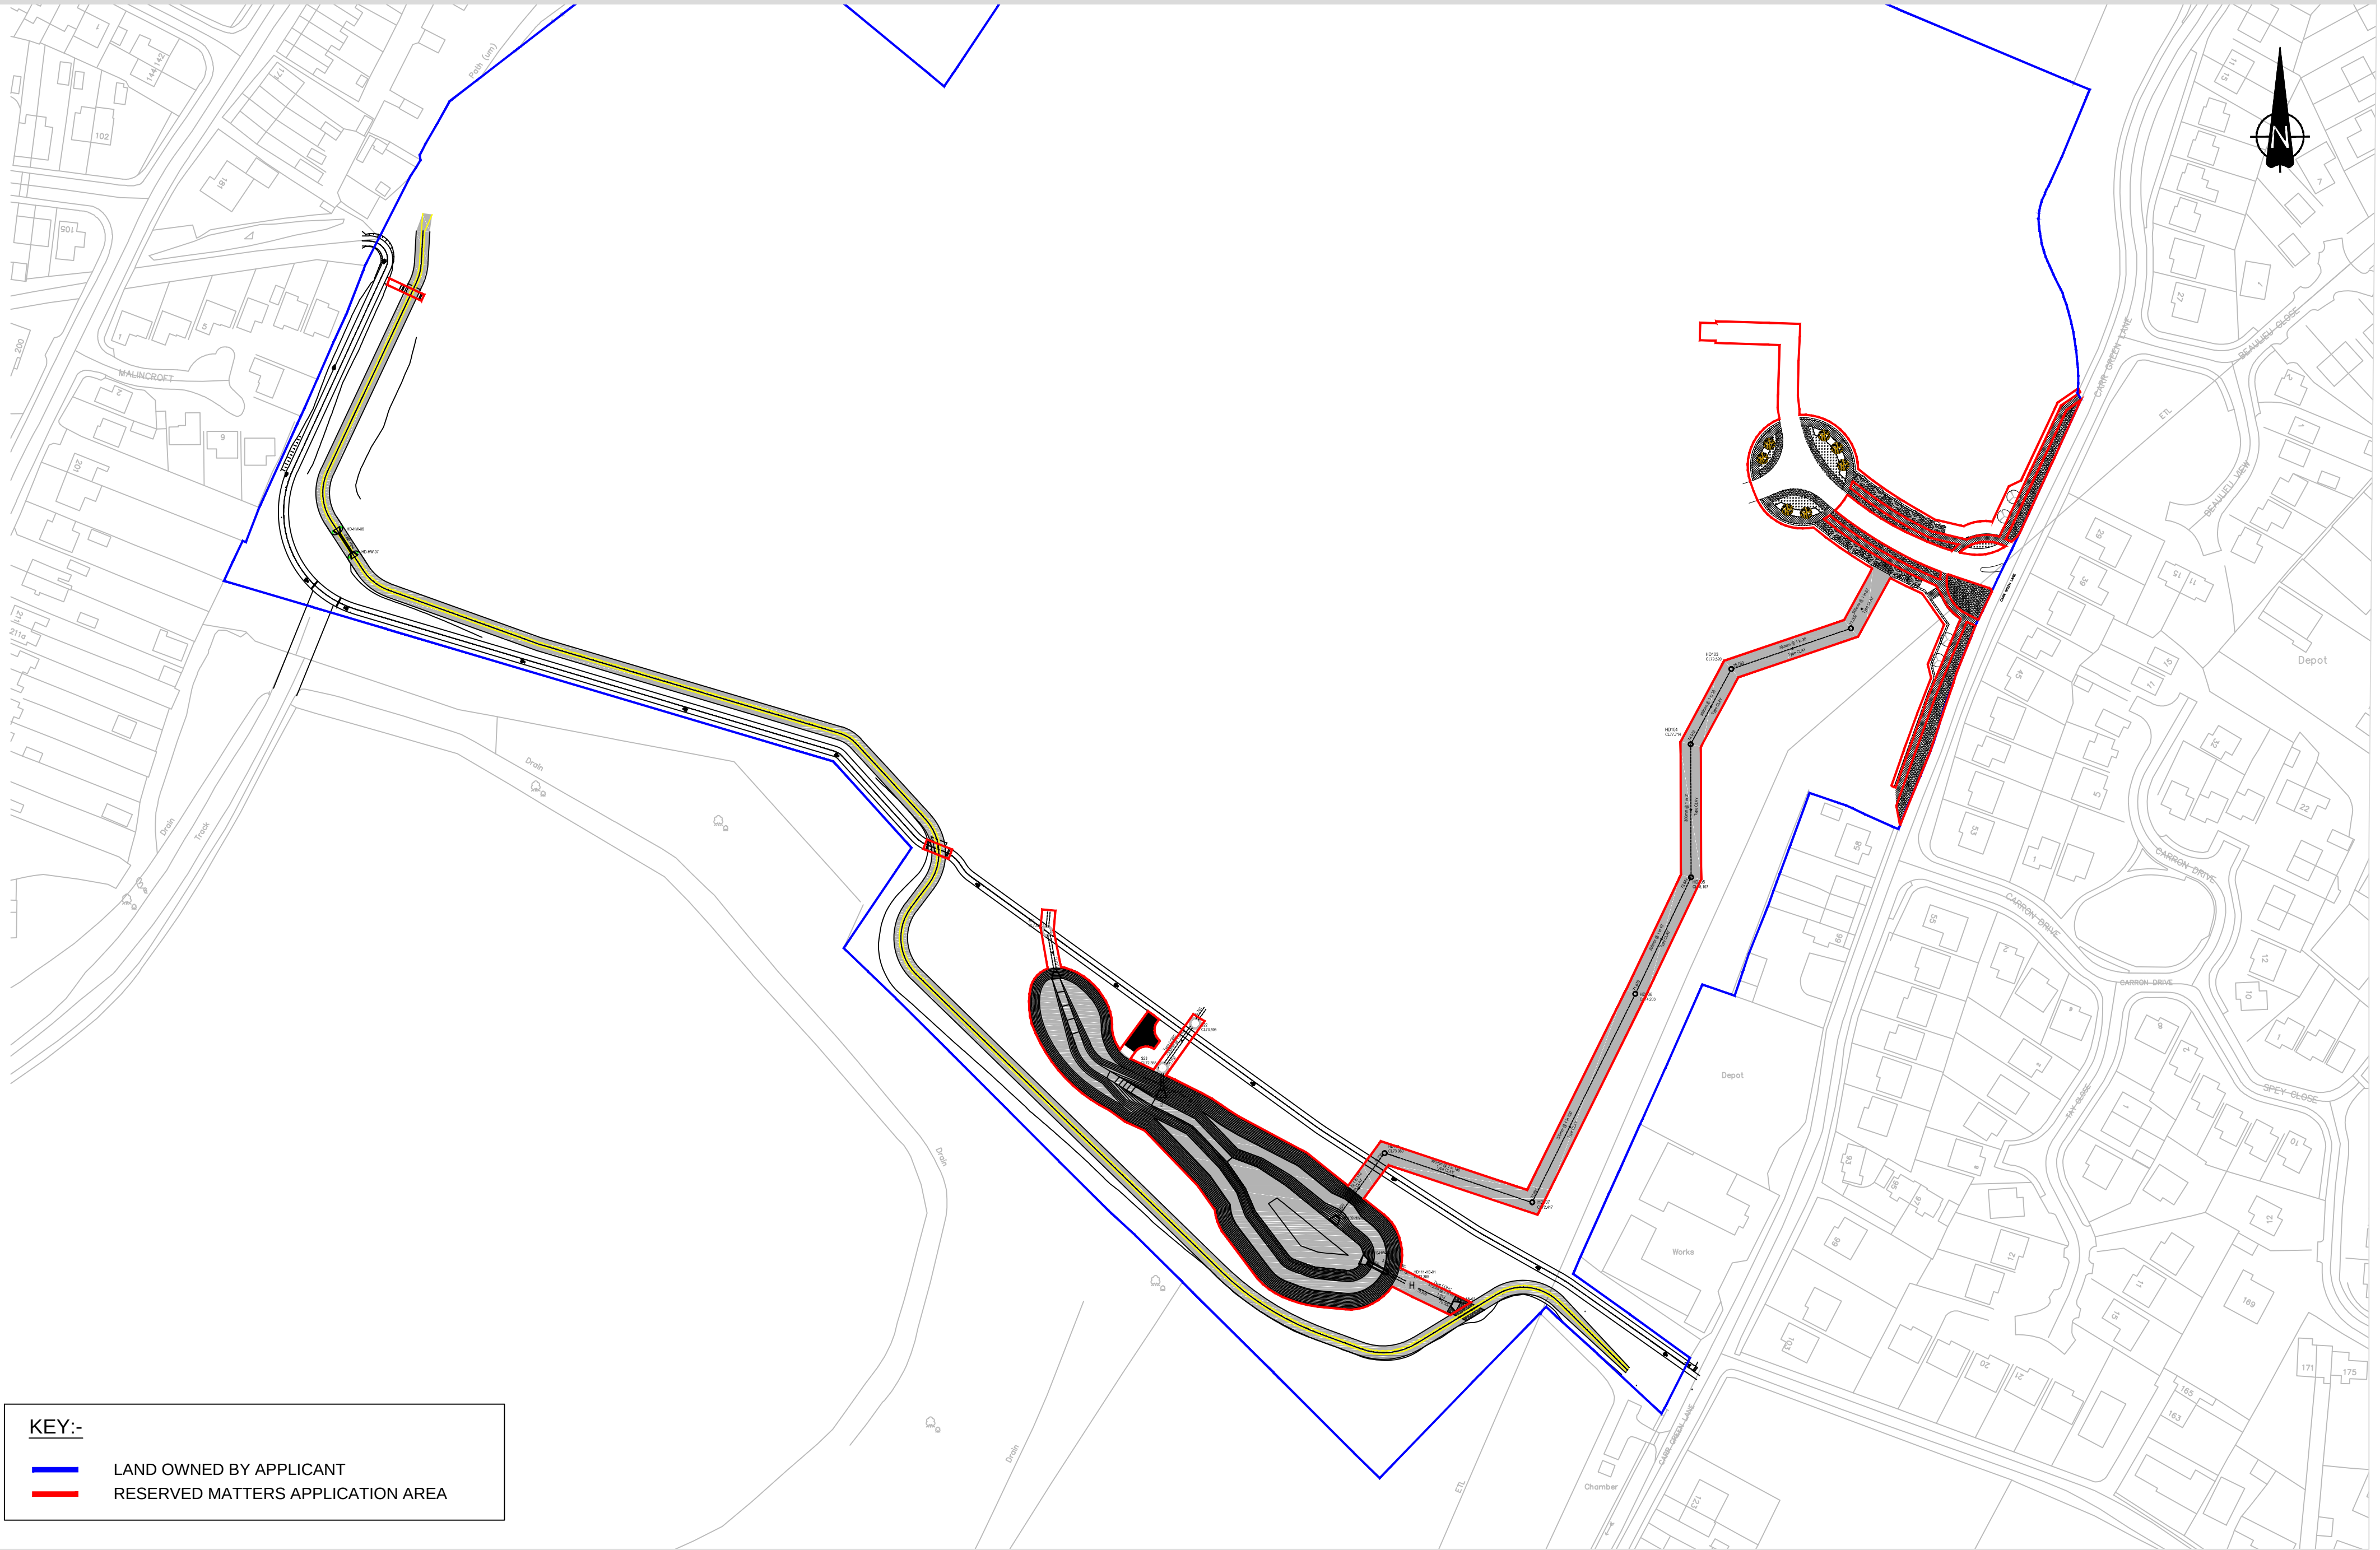

KEY:-

- LAND OWNED BY APPLICANT
- RESERVED MATTERS APPLICATION AREA



AMP Technology Centre,
Advanced Manufacturing Park,
Brunel Way, Catcliffe,
Sheffield. S60 5WG

Site Name.

Gawber

Title.

Location Plan

Dwg No.

34-h1-042

Drawn By.

MR

layout.

layout1

Checked By.

BC

Scale.

1:1250 @ a2

Date.

20-08-15

Based upon the Ordnance Survey 1:2500 Land Line maps
with the permission of the controller of H.M. Stationery Office
CROWN COPYRIGHT RESERVED Licence No. 100030994