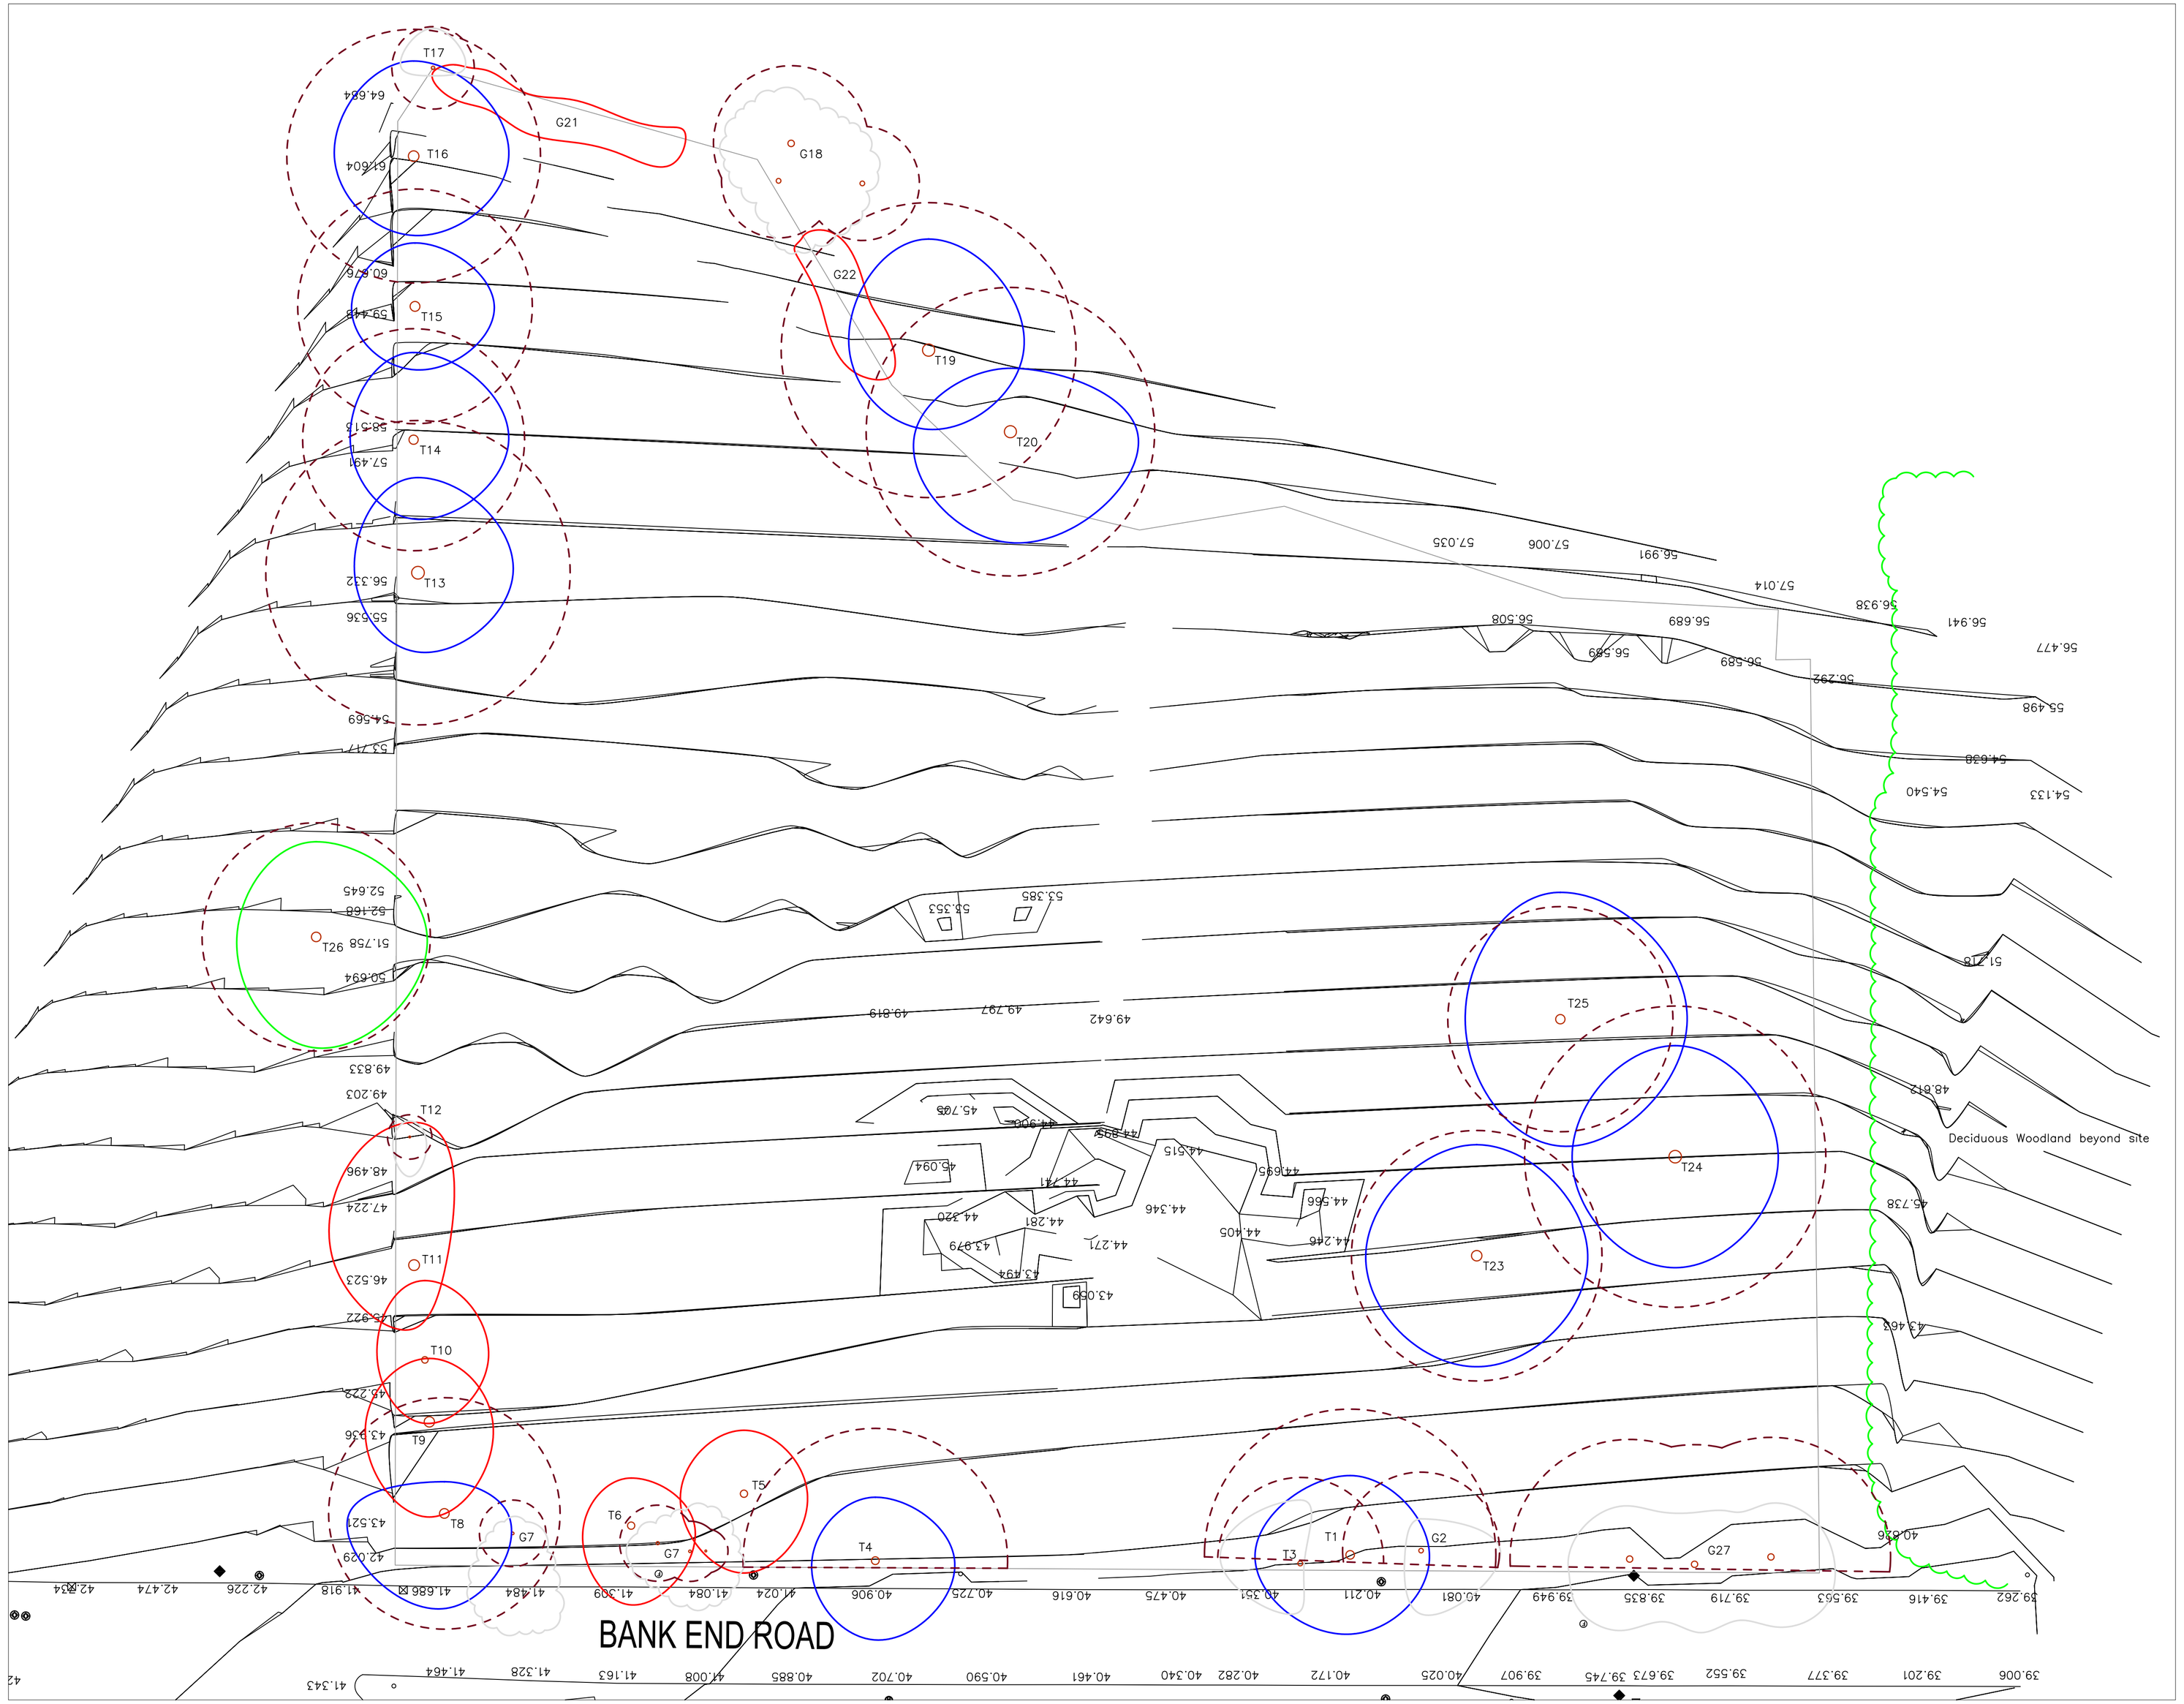


KEY - TREE CONSTRAINTS PLAN	
TREE CENTRE	ROOT PROTECTION AREA
CATEGORY U FOR REMOVAL	CATEGORY B OF MODERATE QUALITY & VALUE
CATEGORY A OF HIGH QUALITY & VALUE	CATEGORY C OF LOW QUALITY & VALUE

Notes:
Although RPAs for individual trees are calculated accurately tree those for groups, where shown, are estimated. This drawing is based on a proposed layout plan ref: 1613/220. As such tree positions should not be assumed to be accurate and all measurements should be checked on site.

TITLE	TREE CONSTRAINTS PLAN
SITE ADDRESS	Bank End Road Worborough Barnsley
CLIENT	Erris Homes
REF NO.	140805TCP
PAPER SIZE	A1
SCALE	1:200
DATE	08/05/14

Georgina Tearne t/a Arbolution
6 Smithwell Lane, Heptonstall
HEBDEN BRIDGE, HX7 7NX

Tel: 01422 292944
email: info@arbolution.co.uk

Arbolution
professional tree consultancy