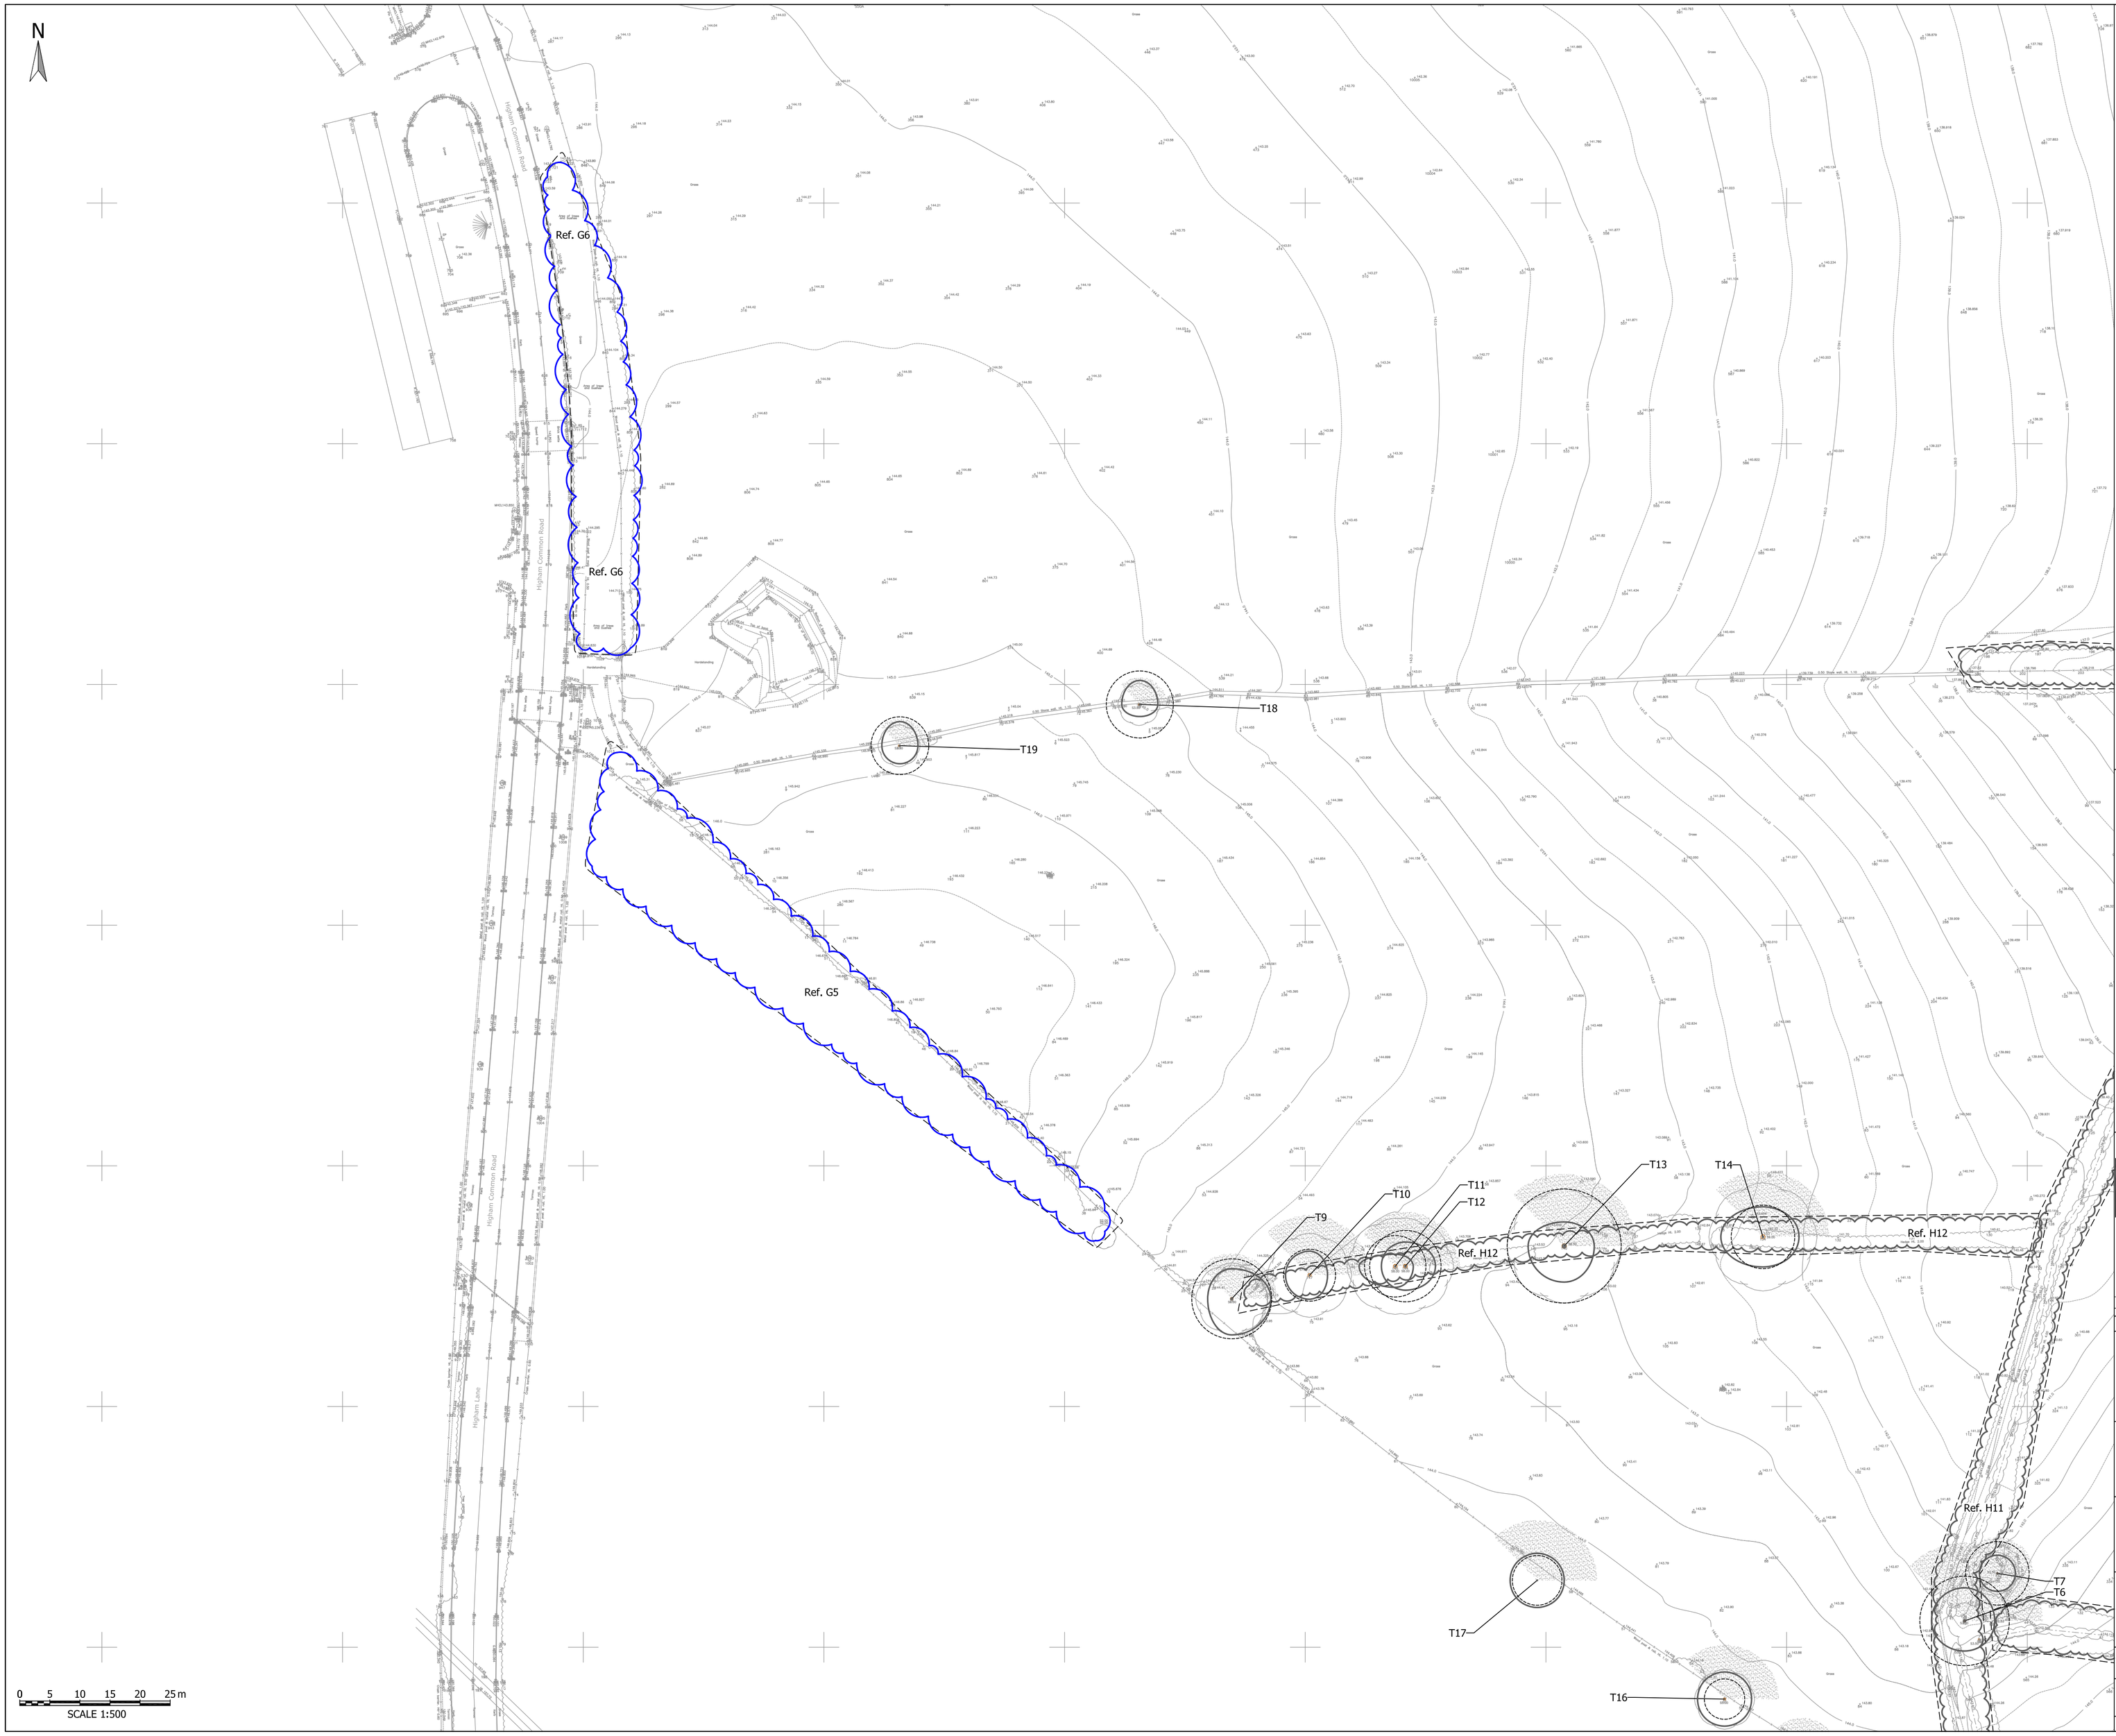

KEY

Ref. 3	TREE REFERENCE
Ref. G1	GROUP REFERENCE
Ref. H1	HEDGE REFERENCE
	CATEGORY A (GREEN) TREES **Trees of high quality** with an estimated remaining life expectancy of at least 40 years
	CATEGORY B (BLUE) TREES **Trees of moderate quality** with an estimated remaining life expectancy of at least 20 years
	CATEGORY C (GREY) TREES **Trees of low quality** with an estimated remaining life expectancy of at least 10 years, or young trees with a stem diameter below 150mm
	CATEGORY U (RED) TREES Trees in such a condition that they cannot be realistically be retained as living trees in the context of the current land use for longer than 10 years
	ROOT PROTECTION AREA (RPA) Minimum area around a tree deemed to contain sufficient roots and rooting volume to maintain the tree's viability, and where the protection of the roots and soil structure is treated as a priority
	CATEGORY A TREE GROUP OR HEDGE
	CATEGORY B TREE GROUP OR HEDGE
	CATEGORY C TREE GROUP OR HEDGE
#	DENOTES TREE POSITION PLOTTED DURING TREE SURVEY USING GLOBAL NAVIGATION SATELLITE SYSTEM (GNSS) FOR TREES NOT SHOWN ON THE TOPOGRAPHICAL SURVEY OR ESTIMATED USING DISTANCE FROM KNOWN TOPOGRAPHICAL SURVEY FEATURES
(TPO)	DENOTES TREE PROTECTED BY TREE PRESERVATION ORDER
	SIMPLIFIED SHADOW ARC (Projection based on midsummer at midday)

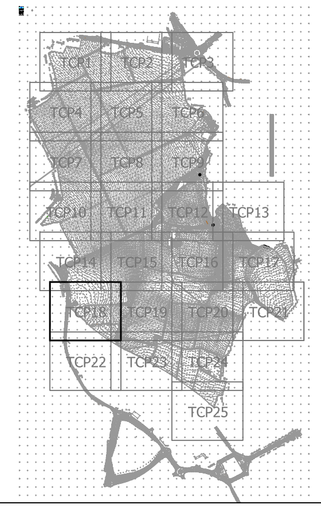

PRELIMINARY ISSUE

Rev	Description	Date	Drn	Chk	App
P01	PRELIMINARY FIRST ISSUE	28.05.2021	NR	GM	EJ

Document Control

Issuing Office

Tetra Tech Leicester

Executive Park, Avalon Way, Anstey, Leicester, United Kingdom, LE7 7GR

Tel: +44 (0)11 6234 8000

www.tetratecheurope.com

TETRA TECH

Client

STRATA STERLING BARNSLEY WEST LIMITED

Project Name

BARNSLEY WEST

Sheet Title

TREE CONSTRAINTS PLAN

TTE Project Number	Drawn By	Date	Checked By	Date	Approved By	Date	Scale @ A1	Suitability
B028734	NR	May '21	GM	May '21	EJ	May '21	1:500	S3

Client Project Number	Originator	Volume/System	Level/Location	Type/Code	Role	Number	Revision
PRJ01	- TTE	- 00	- ZZ	- DR	- S	- TCP18	P01

© Copyright Tetra Tech

TTE_MT_v1