


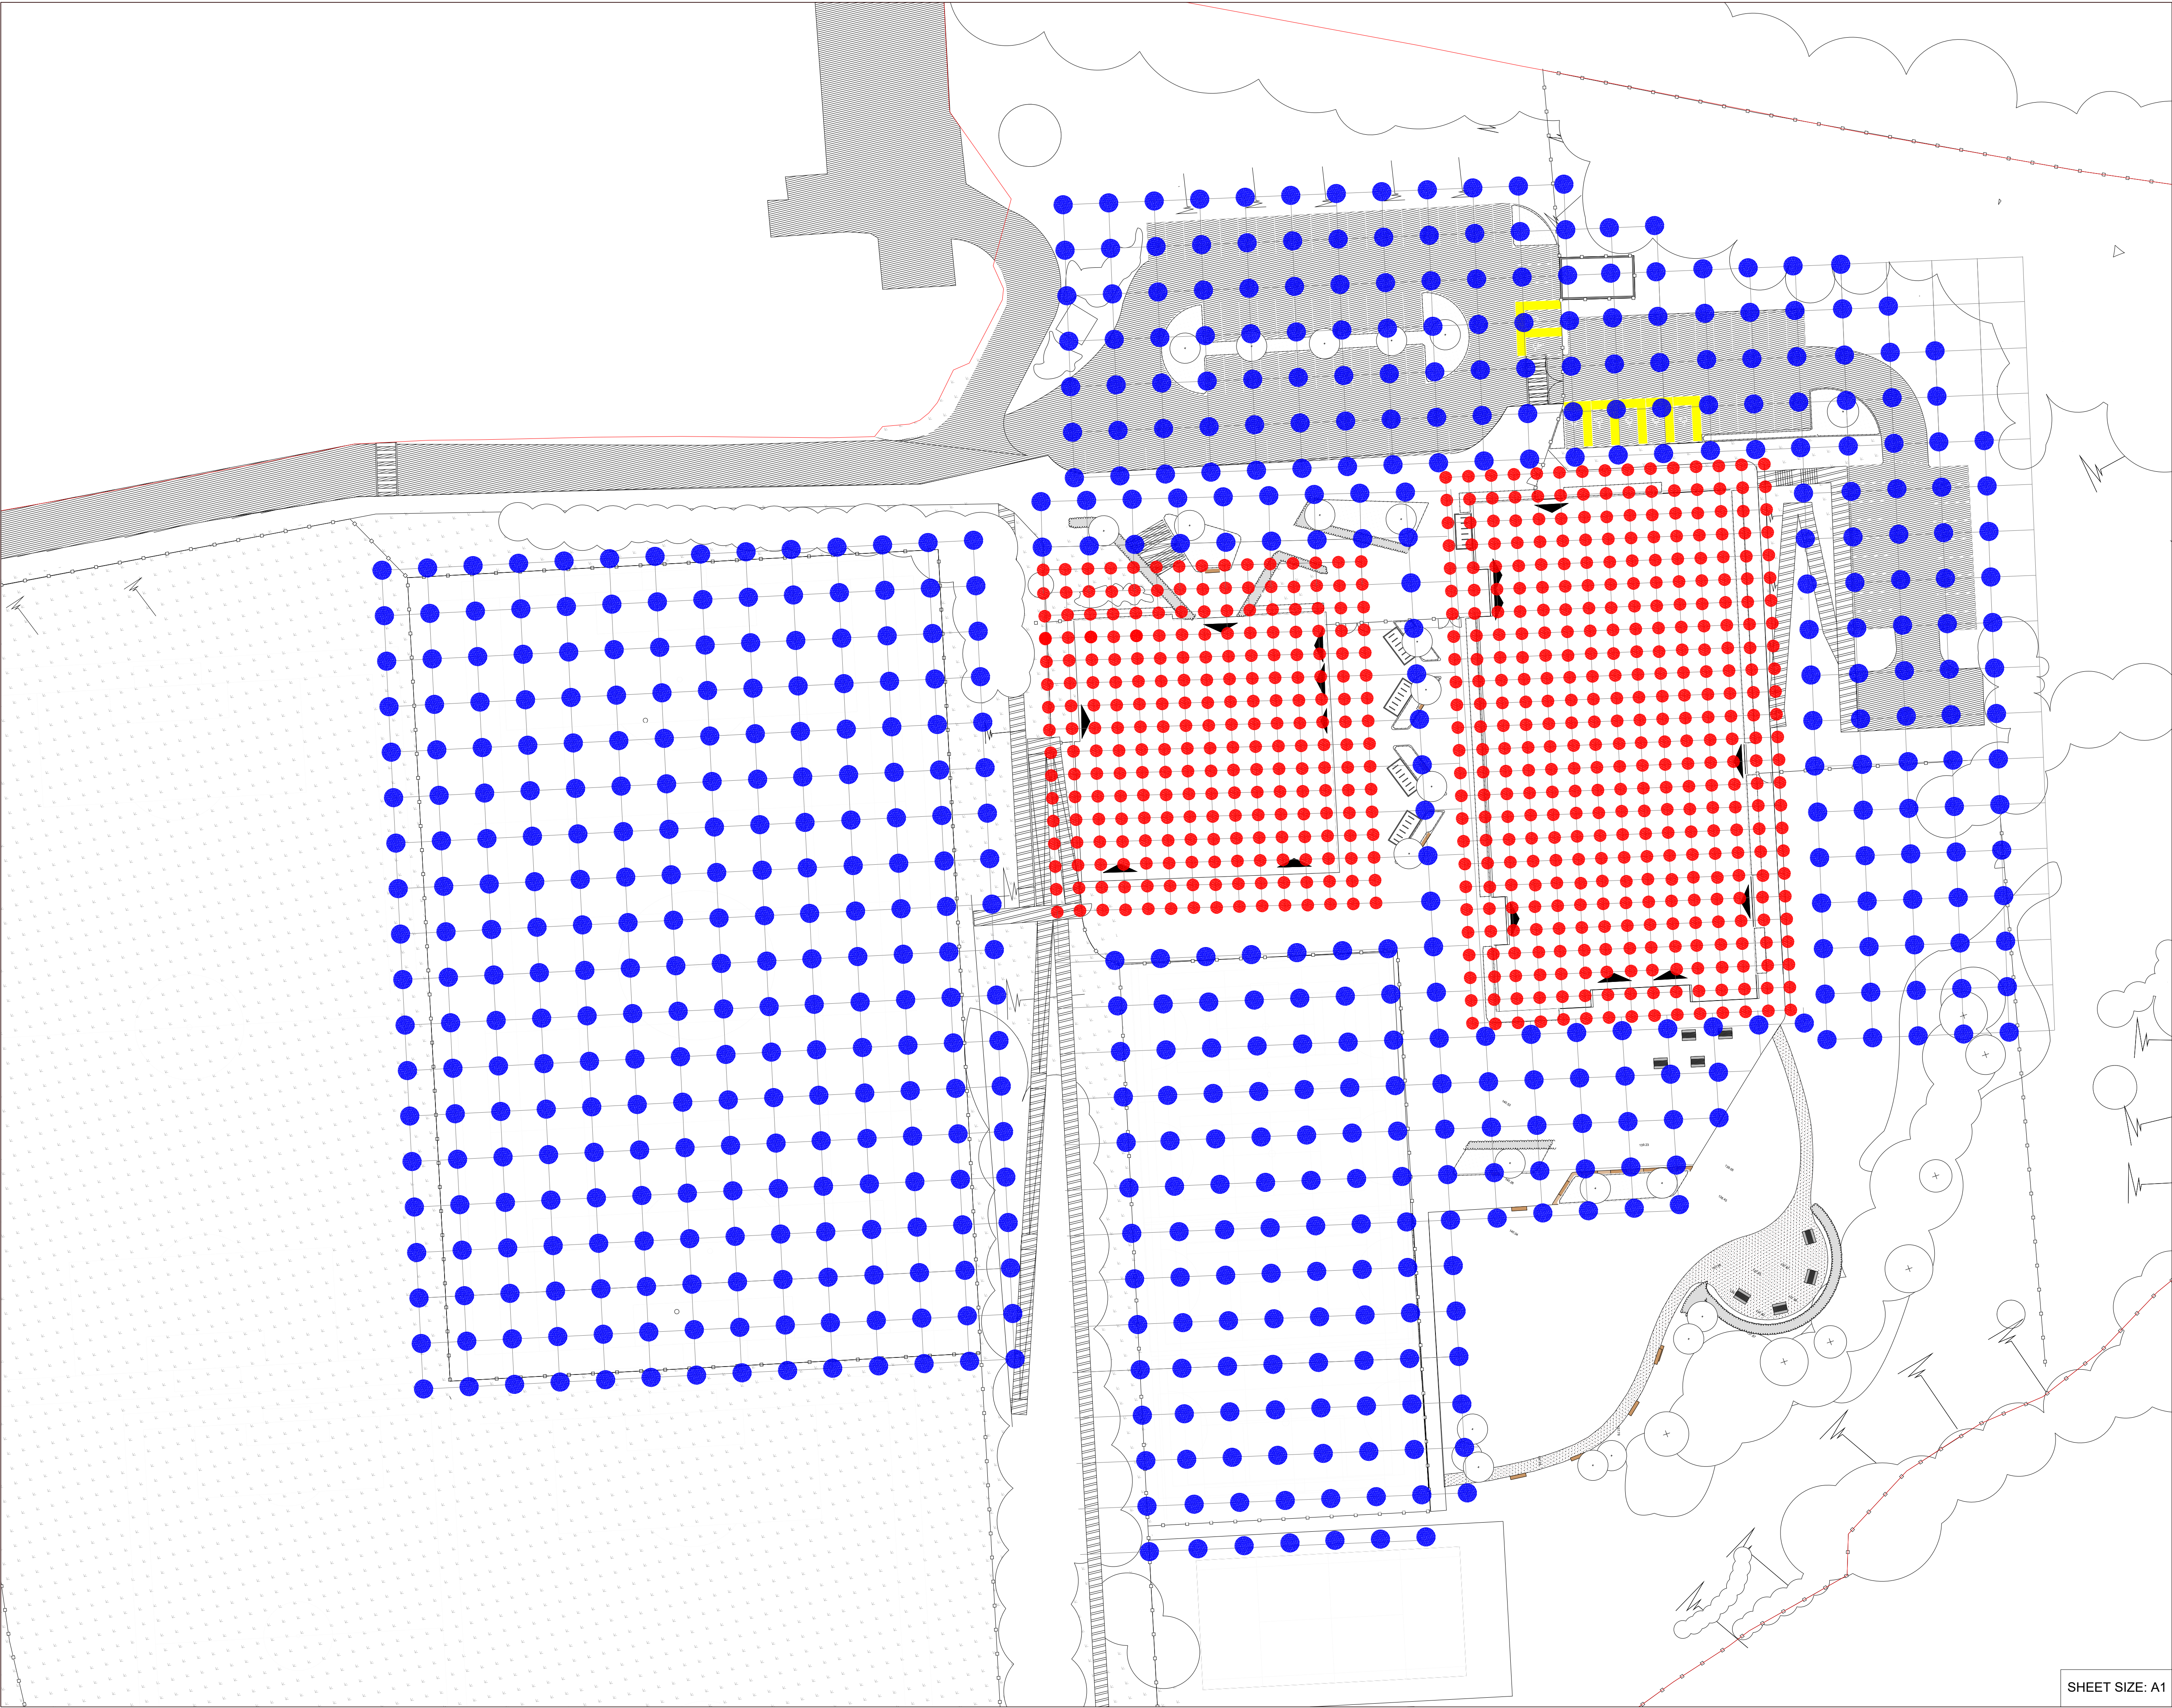

NOTES

3m Holes - 615No

6m Holes - 622No

REVISION NOTES:
-

VAN ELLE

Total Foundation Solutions

Van Elle Limited
Kirkby Lane, Pinxton
Nottinghamshire
NG16 6JA

Tel: 01773 580580
Fax: 01773 862100

CLIENT:

B&K

CONTRACT:

TRINITY ACADEMY - Mine Consolidation

DRAWING TITLE:

Van Elle Mine Consolidation Plan

DATE: 25/10/2021

DRAWN BY: SF

SCALE: NTS

CHECKED BY: SB

SHEET SIZE: A1

DRAWING No: 212914VE

REV: E