


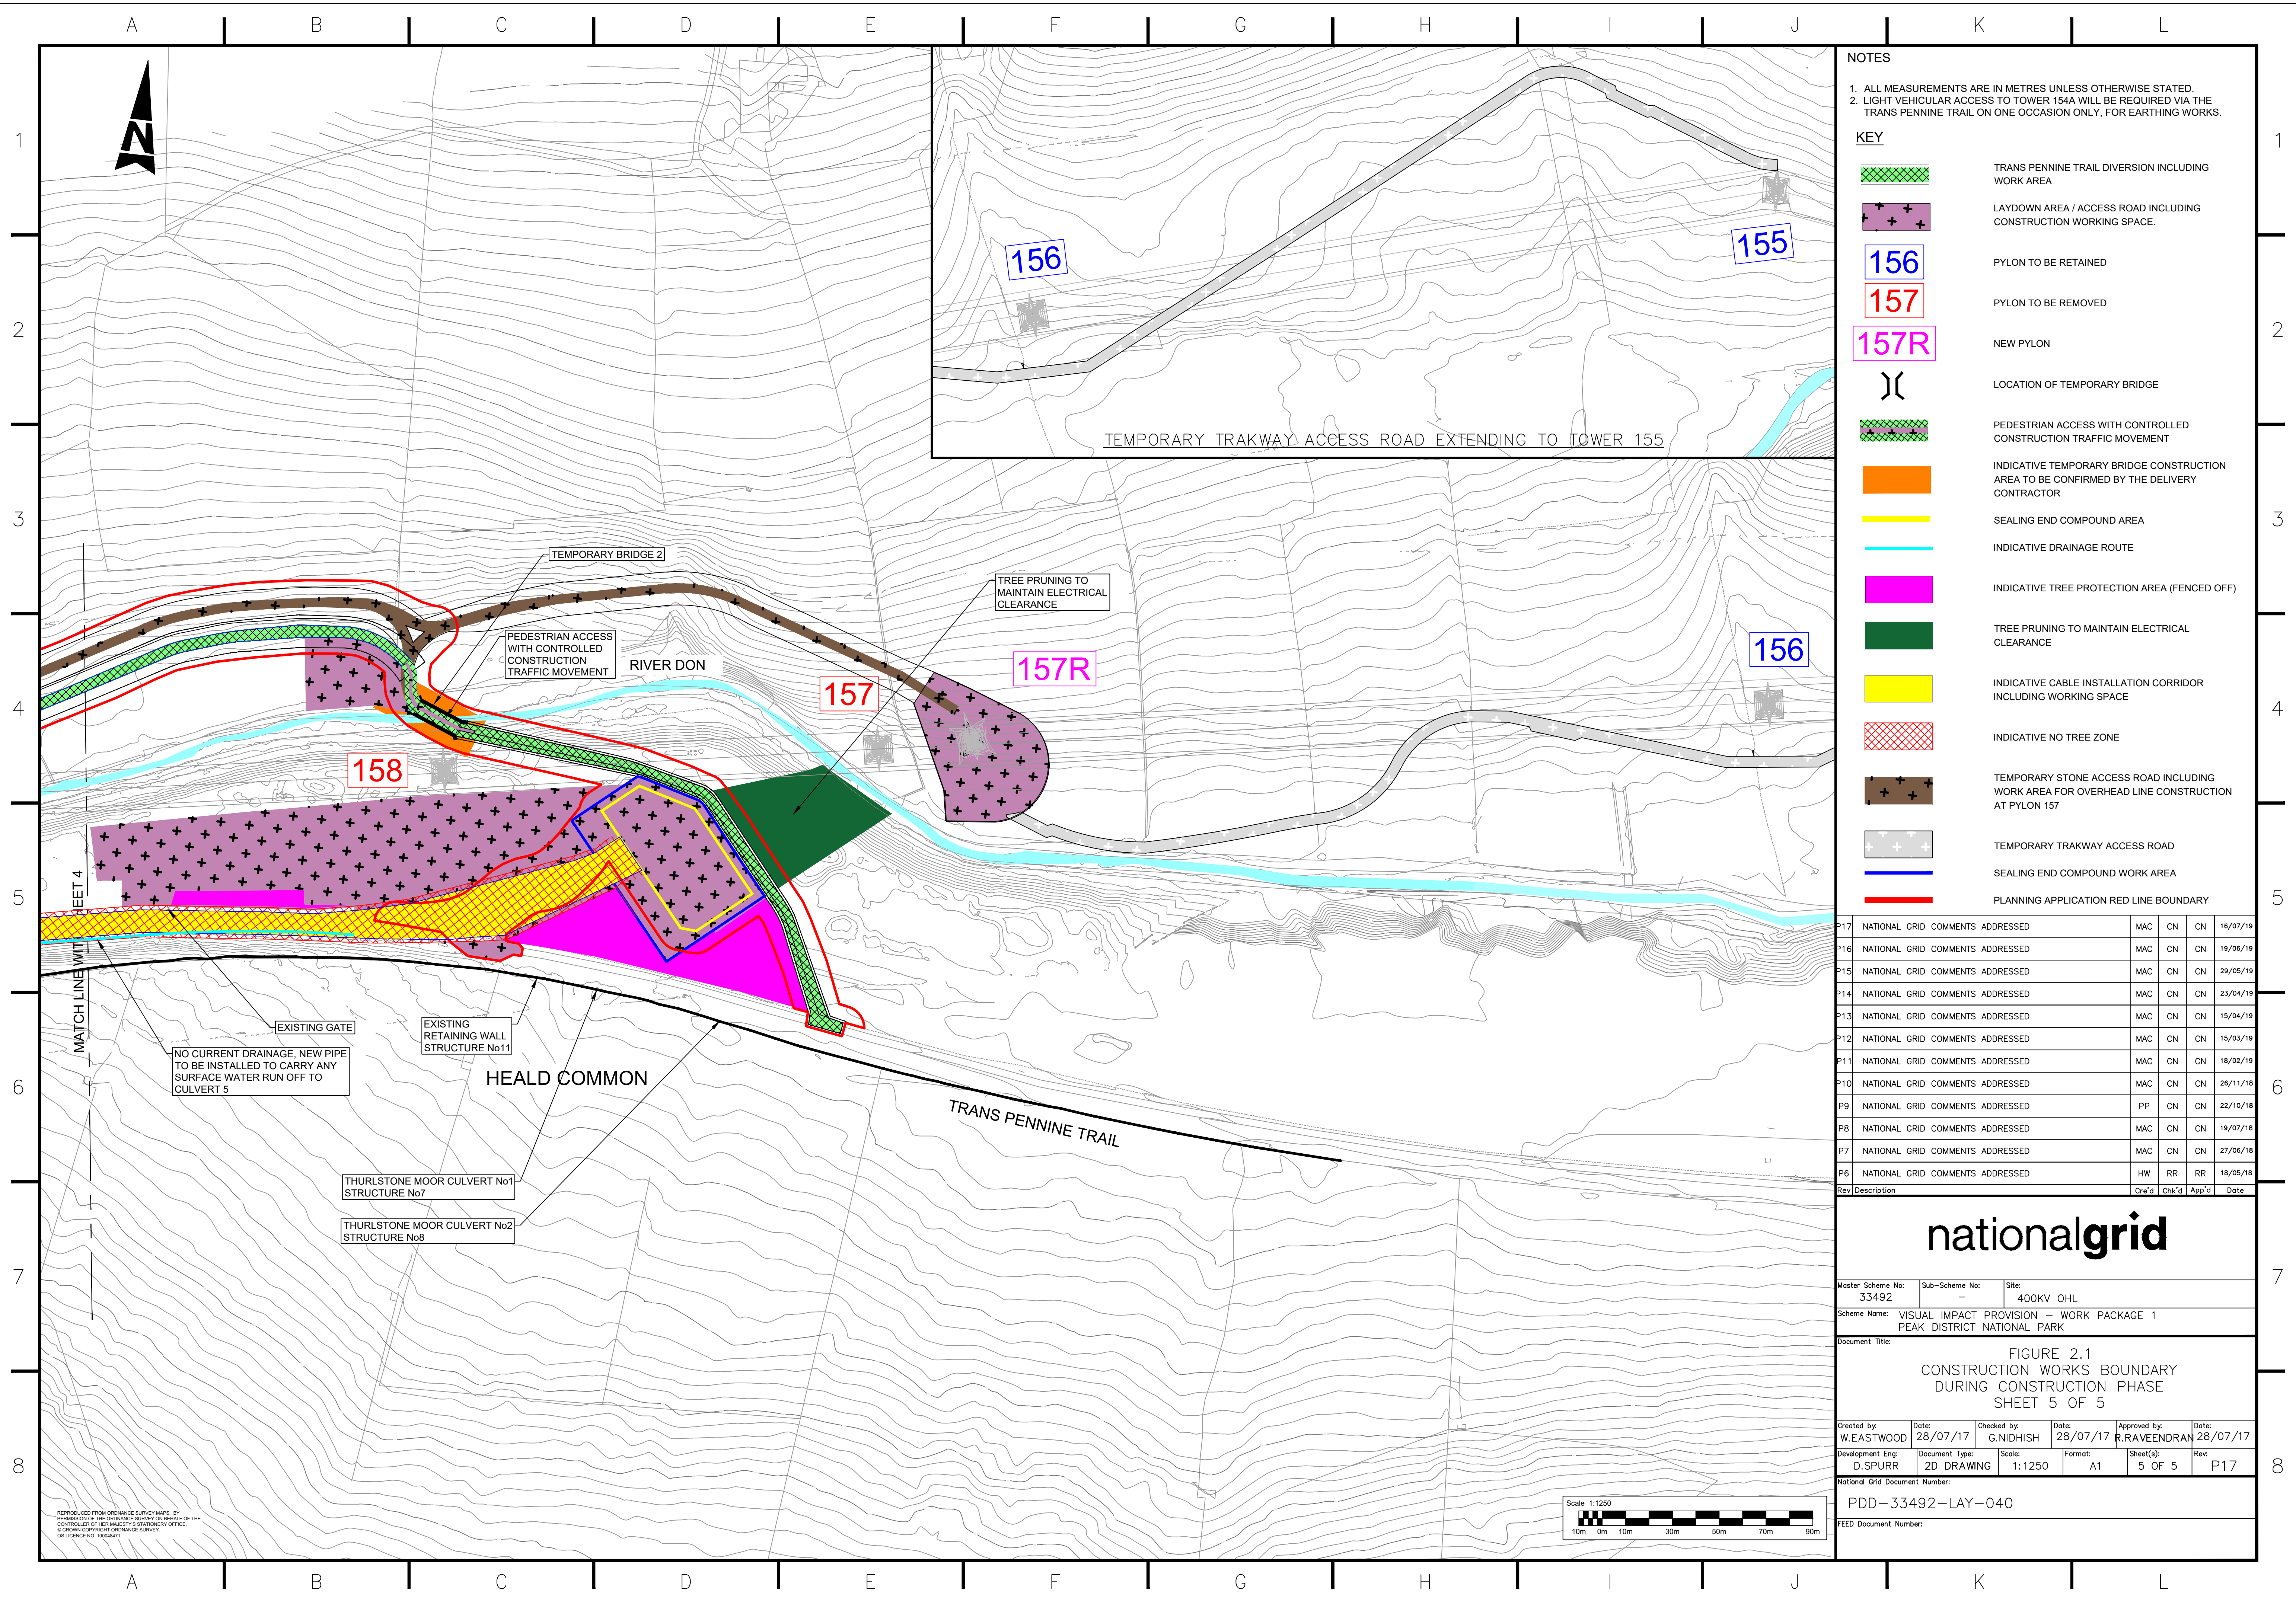

- NOTES
1. ALL MEASUREMENTS ARE IN METRES UNLESS OTHERWISE STATED.
 2. LIGHT VEHICULAR ACCESS TO TOWER 154A WILL BE REQUIRED VIA THE TRANS PENNINE TRAIL ON ONE OCCASION ONLY, FOR EARTHING WORKS.

- KEY
- TRANS PENNINE TRAIL DIVERSION INCLUDING WORK AREA
 - LAYDOWN AREA / ACCESS ROAD INCLUDING CONSTRUCTION WORKING SPACE.
 - 156 PYLON TO BE RETAINED
 - 157 PYLON TO BE REMOVED
 - 157R NEW PYLON
 - LOCATION OF TEMPORARY BRIDGE
 - PEDESTRIAN ACCESS WITH CONTROLLED CONSTRUCTION TRAFFIC MOVEMENT
 - INDICATIVE TEMPORARY BRIDGE CONSTRUCTION AREA TO BE CONFIRMED BY THE DELIVERY CONTRACTOR
 - SEALING END COMPOUND AREA
 - INDICATIVE DRAINAGE ROUTE
 - INDICATIVE TREE PROTECTION AREA (FENCED OFF)
 - TREE PRUNING TO MAINTAIN ELECTRICAL CLEARANCE
 - INDICATIVE CABLE INSTALLATION CORRIDOR INCLUDING WORKING SPACE
 - INDICATIVE NO TREE ZONE
 - TEMPORARY STONE ACCESS ROAD INCLUDING WORK AREA FOR OVERHEAD LINE CONSTRUCTION AT PYLON 157
 - TEMPORARY TRAKWAY ACCESS ROAD
 - SEALING END COMPOUND WORK AREA
 - PLANNING APPLICATION RED LINE BOUNDARY

P17	NATIONAL GRID COMMENTS ADDRESSED	MAC	CN	CN	16/07/19
P16	NATIONAL GRID COMMENTS ADDRESSED	MAC	CN	CN	19/06/19
P15	NATIONAL GRID COMMENTS ADDRESSED	MAC	CN	CN	29/05/19
P14	NATIONAL GRID COMMENTS ADDRESSED	MAC	CN	CN	23/04/19
P13	NATIONAL GRID COMMENTS ADDRESSED	MAC	CN	CN	15/04/19
P12	NATIONAL GRID COMMENTS ADDRESSED	MAC	CN	CN	15/03/19
P11	NATIONAL GRID COMMENTS ADDRESSED	MAC	CN	CN	18/02/19
P10	NATIONAL GRID COMMENTS ADDRESSED	MAC	CN	CN	26/11/18
P9	NATIONAL GRID COMMENTS ADDRESSED	PP	CN	CN	22/10/18
P8	NATIONAL GRID COMMENTS ADDRESSED	MAC	CN	CN	19/07/18
P7	NATIONAL GRID COMMENTS ADDRESSED	MAC	CN	CN	27/06/18
P6	NATIONAL GRID COMMENTS ADDRESSED	HW	RR	RR	18/05/18
Rev	Description	Cre'd	Chk'd	App'd	Date

nationalgrid

Master Scheme No:
33492

Sub-Scheme No:
—

Site:
400KV OHL

Scheme Name:
VISUAL IMPACT PROVISION — WORK PACKAGE 1
PEAK DISTRICT NATIONAL PARK

Document Title:
FIGURE 2.1
CONSTRUCTION WORKS BOUNDARY
DURING CONSTRUCTION PHASE
SHEET 5 OF 5

Created by:
W.EASTWOOD

Date:
28/07/17

Checked by:
G.NIDHISH

Date:
28/07/17

Approved by:
R.RAVEENDRAN

Date:
28/07/17

Development Eng:
D.SPURR

Document Type:
2D DRAWING

Scale:
1:1250

Format:
A1

Sheet(s):
5 OF 5

Rev:
P17

National Grid Document Number:
PDD-33492-LAY-040

FEED Document Number: