




KEY

- 1200mm HIGH RAILINGS WITH HEDGE TO REAR
- 1800mm HIGH RAILINGS
- 1800mm HIGH TIMBER FENCE
- RETAINING WALL - EXISTING
- RETAINING WALL - PROPOSED (WITH VEHICLE BARRIER TO ROADS)

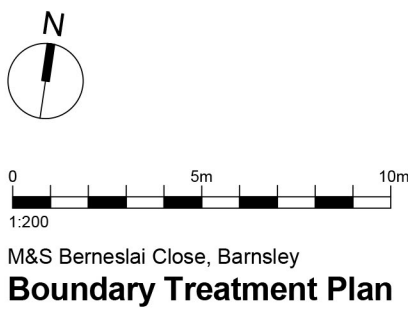

- notes
- DO NOT SCALE FROM THIS DRAWING - USE FIGURED DIMENSIONS ONLY.
 - TO BE READ IN CONJUNCTION WITH ALL OTHER CONSULTANTS / SPECIALISTS DRAWINGS. REPORT ANY DISCREPANCIES BEFORE AFFECTED WORK COMMENCES.
 - ALL SETTING OUT DIMENSIONS TO BE CHECKED ON SITE BY CONTRACTOR BEFORE WORK COMMENCES.

revisions		
A	ABU	Planning Application 15/11/17
B	ABU	Planning Application 27/11/17
C	ZH	Scheme updated 05/02/19

© McCarthy & Stone Retirement Lifestyles Limited
All rights reserved. The reproduction of all or any part of this drawing/document and/or construction of any building or part of a building or structure to which this drawing/document relates without the written permission of the copyright owner is prohibited.

McCarthy & Stone
Later Life. Greater Life.

client Retirement Living Housing
M&S Berneslai Close,
Barnsley

project

drawing title Boundary Treatment Plan

job number 017146

drawing number NE-2473-03-02-AC-002-3

revision C

drawing status Planning

scale 1 : 200 @ A1

date 11/06/17

drawn by ABU

checked by ADC

seven architecture
seven architecture offices at :
61 Oxford Street, MANCHESTER, M1 6EQ
t : 0161 236 5655
Clarendon House, Victoria Avenue, HARROGATE, North Yorks, HG1 1DY
t : 01423 709 807
24 Greville Street, LONDON, EC1N 8SS
t : 0203 036 0691
Galleri 6, Doe Victoria, CAERNARFON, Gwynedd, LL55 1SQ
t : 01286 685 253
www.sevenarchitecture.co.uk