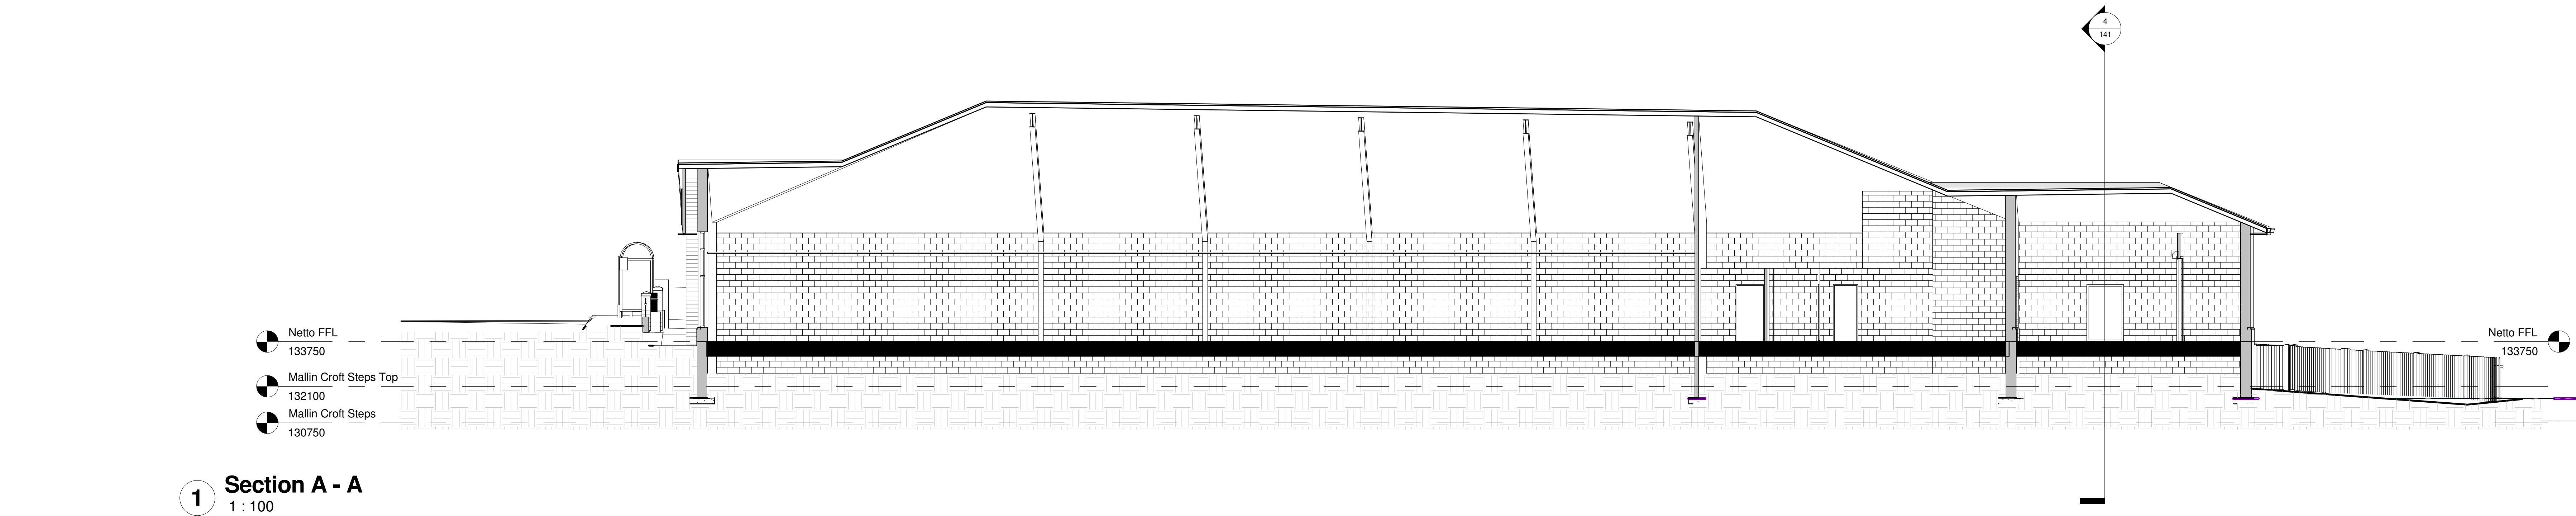


Rev.	Date	Drawn	Description

WhiteDesign

Client: RESILIENTI

Project: HOYLAND SITE B

Title: Site Sections

Scale: 1:100

Drawn: SL

Date: 10/09/2025 01:25:58

Checked: KU

Drawing no: 0010.13.02

Rev: 141

Rev:

The White House, 24-26 St Andrews Road, Sheffield, S11 9AL.
T: 0114 224 1025 F: 0114 224 1026
E: office@whitedesign.co.uk W: www.whitedesign.co.uk