


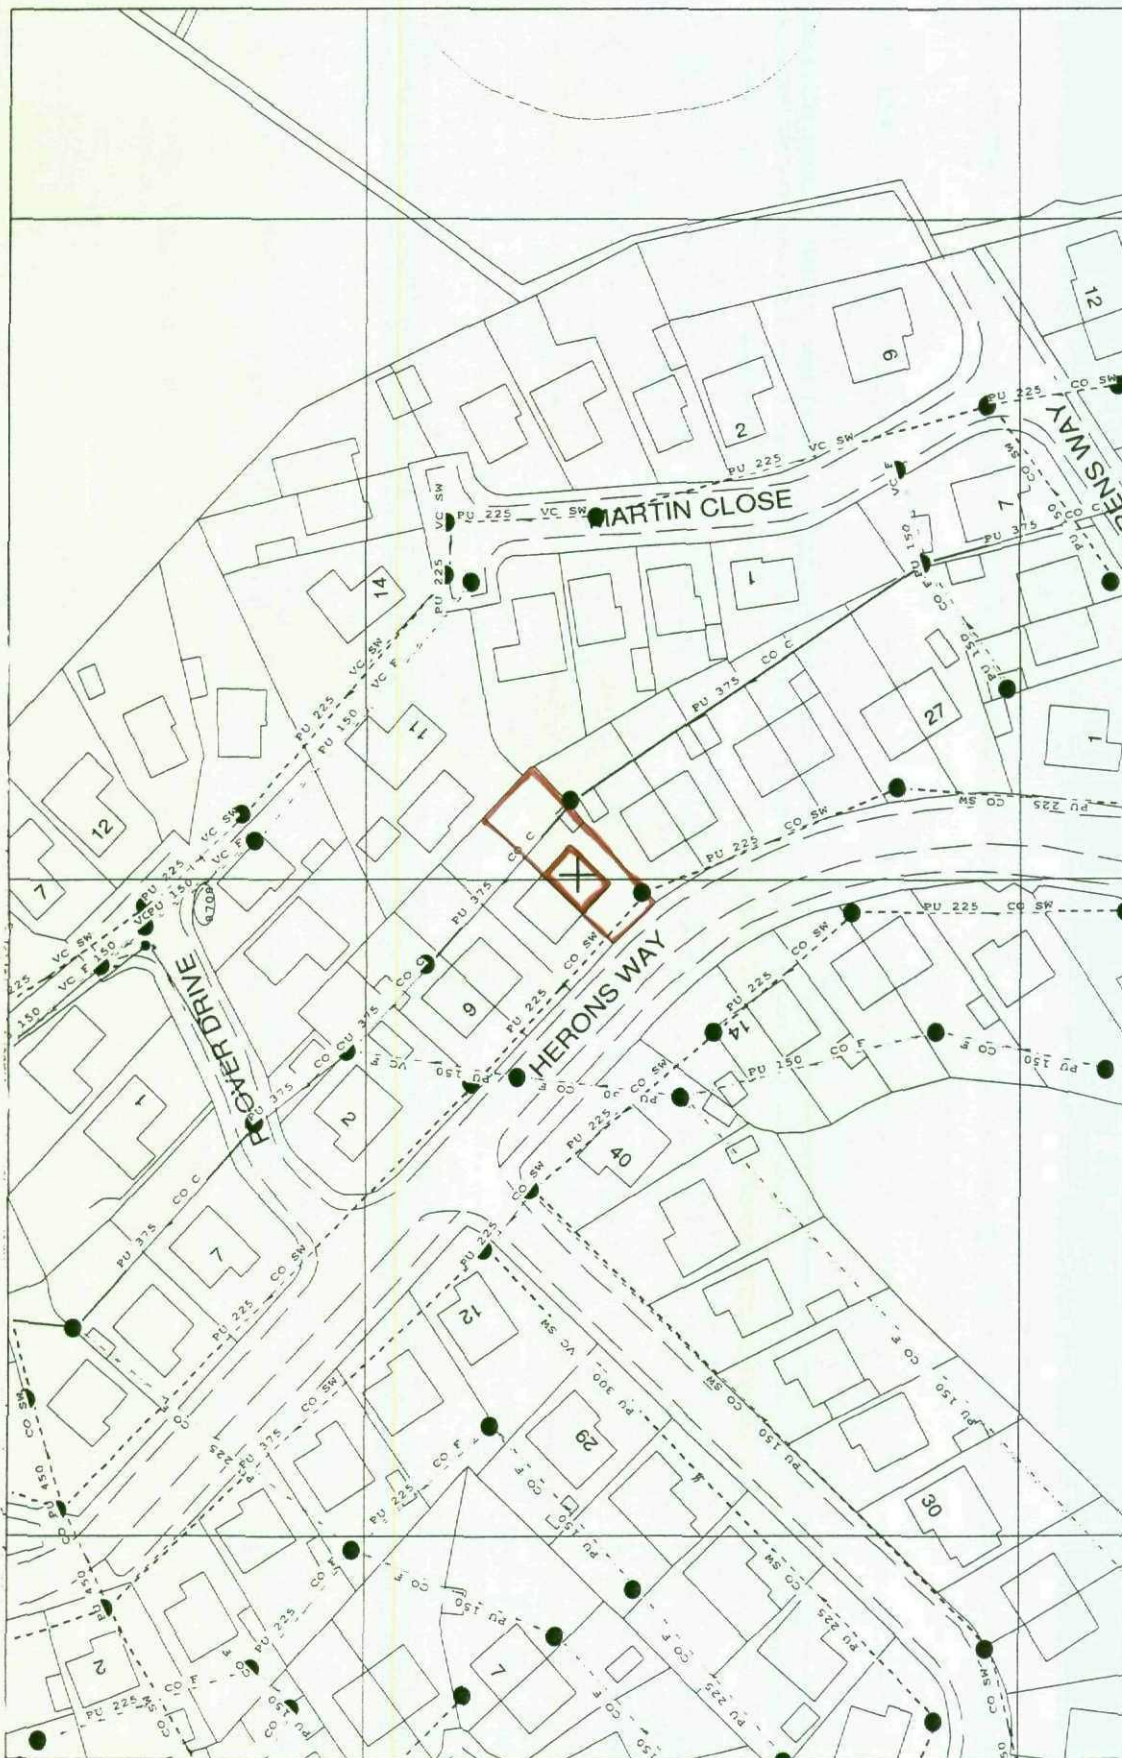

Public Waste Water Network		27/01/2006 09:04.00	OS Grid Coordinates: 434766 : 401583	Map Name : SE3401NE	mullocki
COMBINED	FOUL	SURFACE WATER	OTHER		
Combined Sewer Section 104 Combined sewer Surveyed Section 24 combined sewer	Foul Sewer Section 104 Foul sewer Surveyed Section 24 foul sewer	Surface Water Sewer Section 104 Surface Water Surveyed Section 24 surface sewer	Public Rising Main Section 104 Rising Main Pumping Station		