


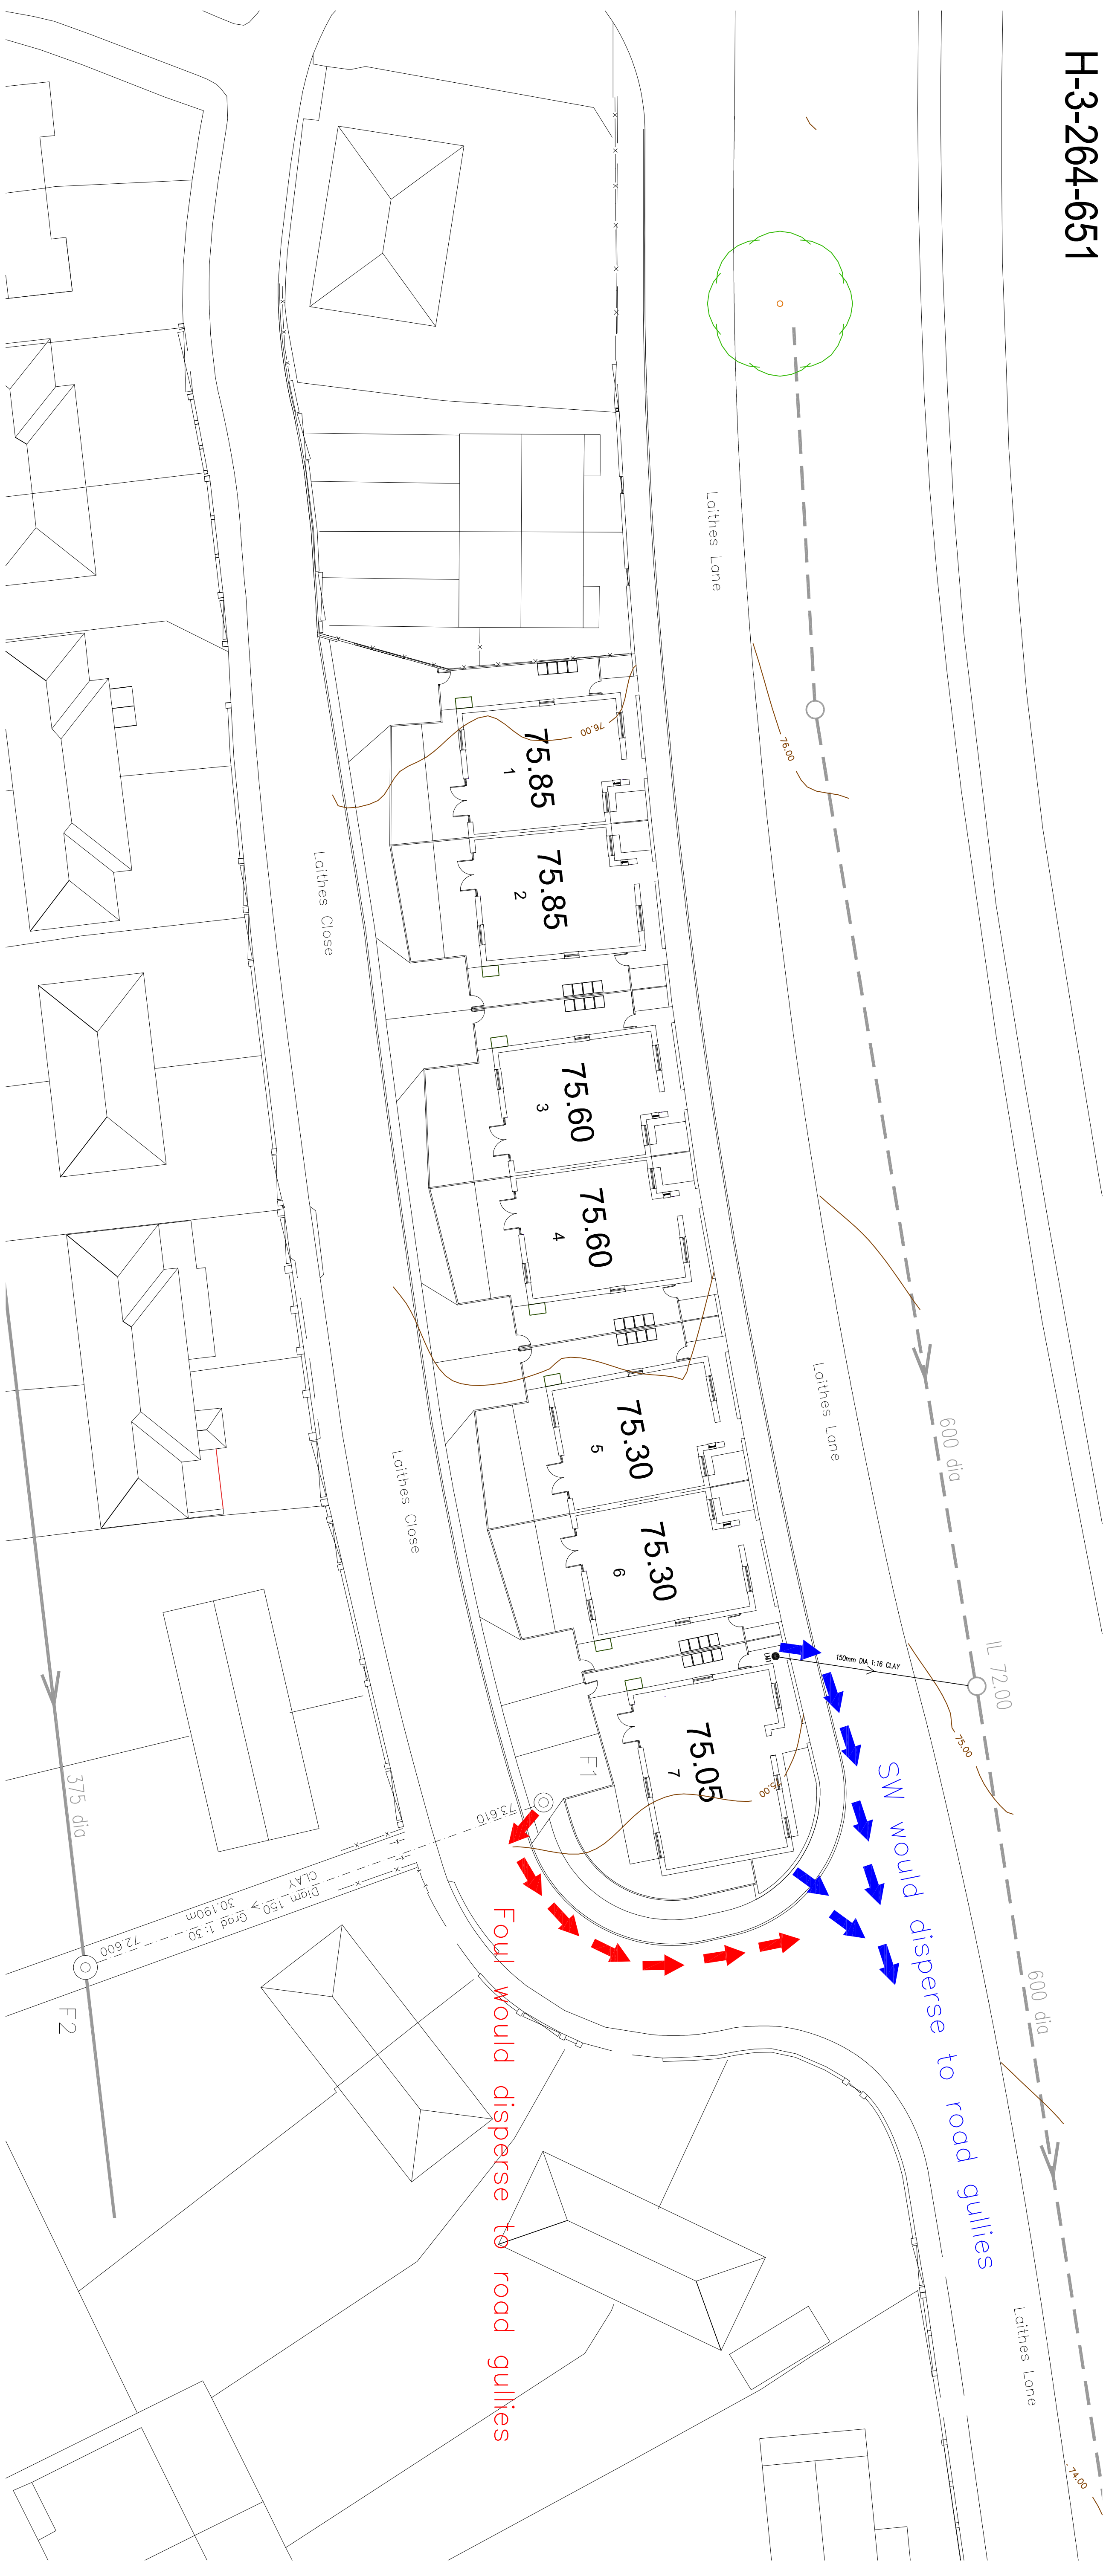

Preliminary

A	Hard margin added	10-11-21	AST
Rev	Details	Date	Dwn. Chk.
NPS			

Lathes Close
Athersley South, Barnsley

Exceedence plan

Dwg No.: STE/20/18/13 A

Date : 26-5-21

Scale: 1:200