


FRONT ELEVATION

SCALE - 1:50

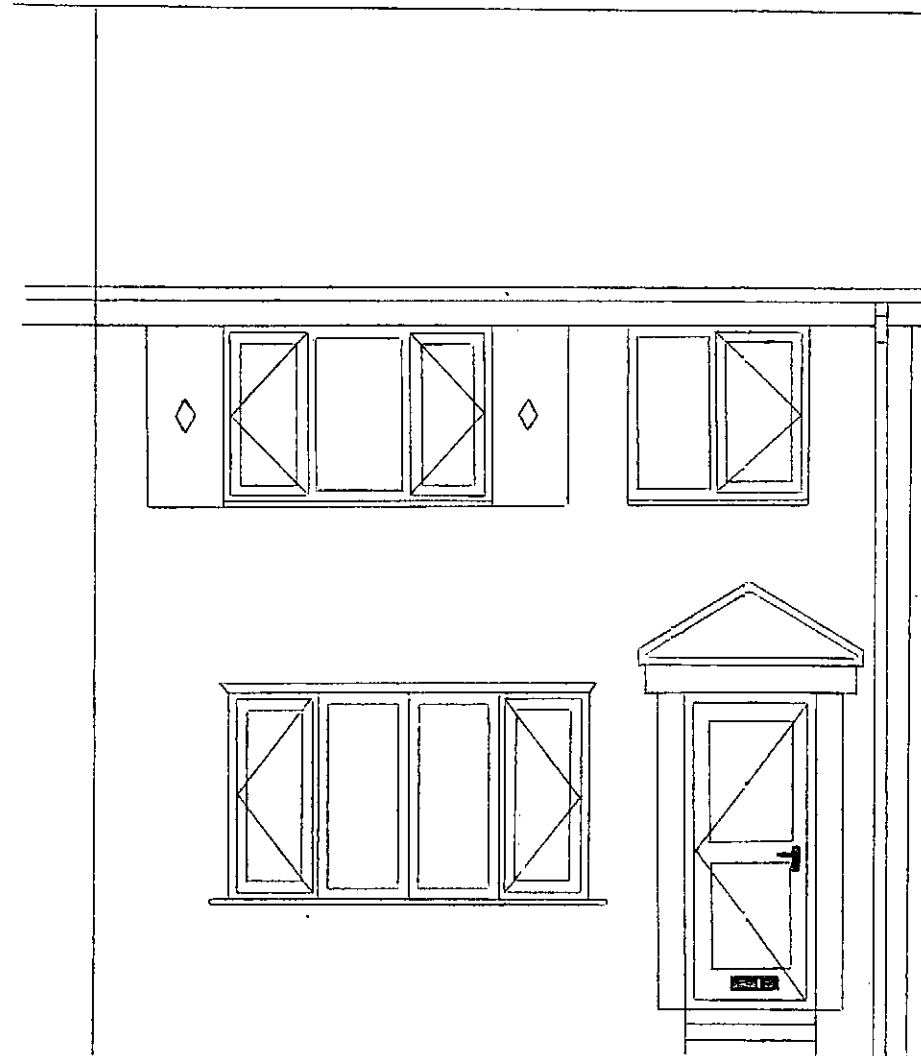


PROPOSED FRONT ELEVATION

SCALE - 1:50




RIGHT SIDE ELEVATION

SCALE - 1:50

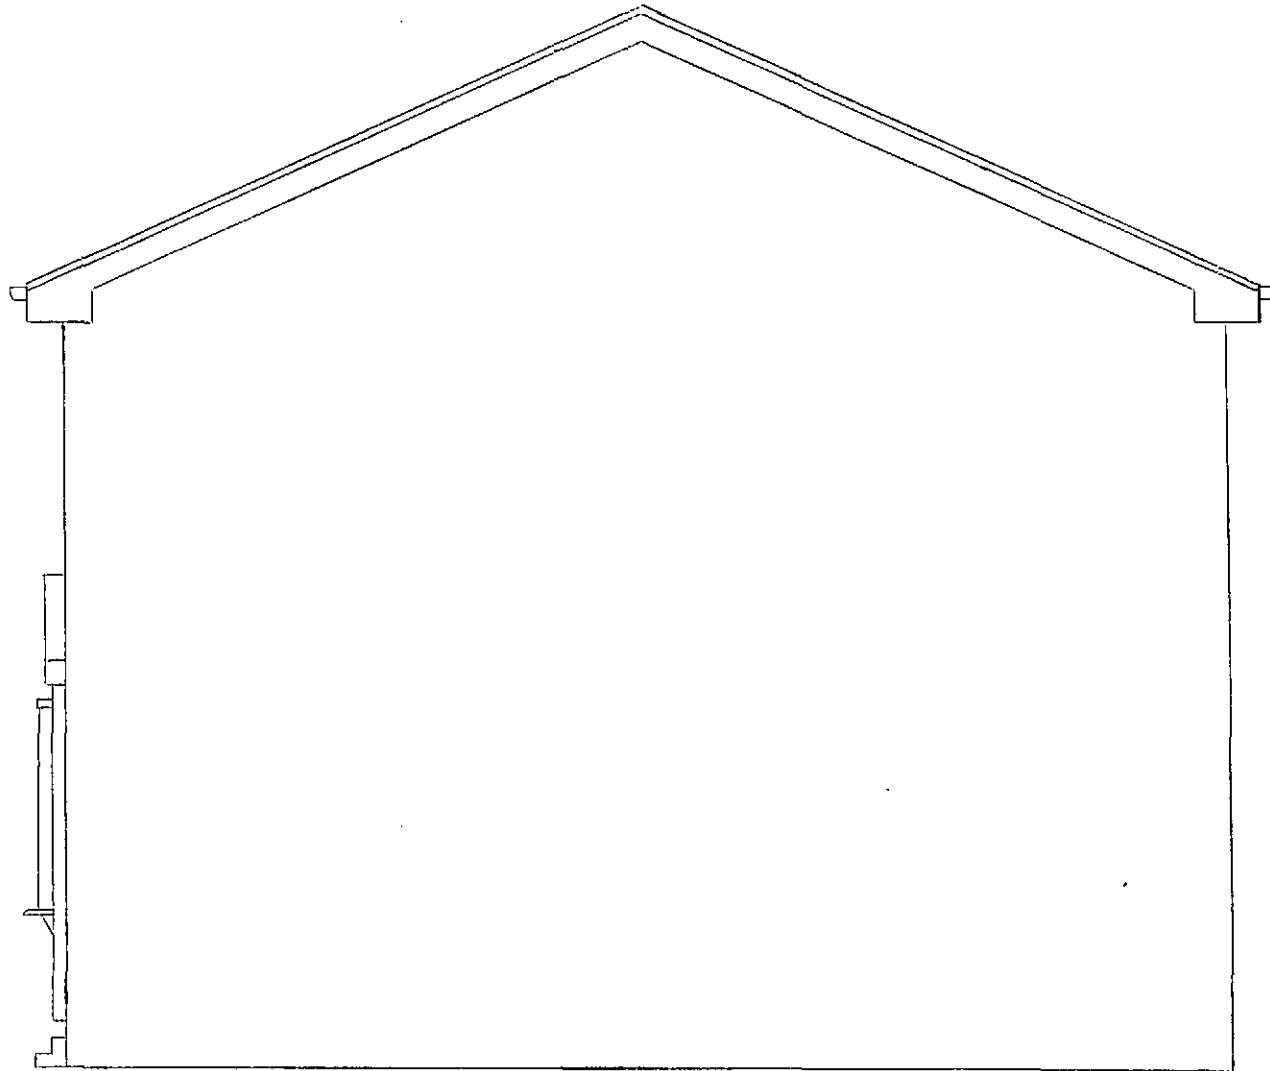


PROPOSED RIGHT SIDE ELEVATION

SCALE - 1:50

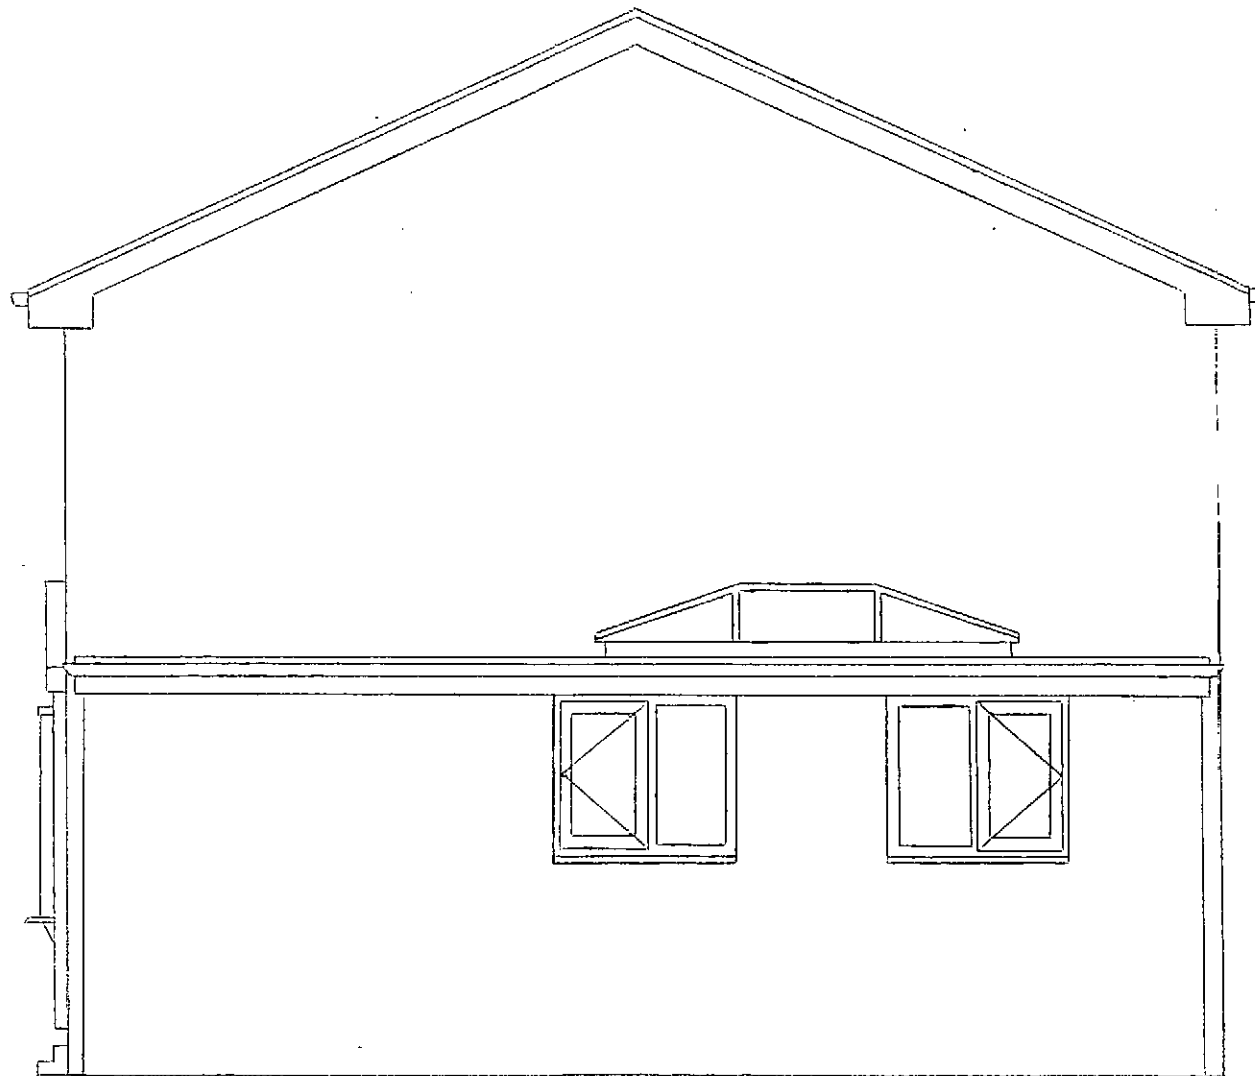

REAR ELEVATION

SCALE - 1:50

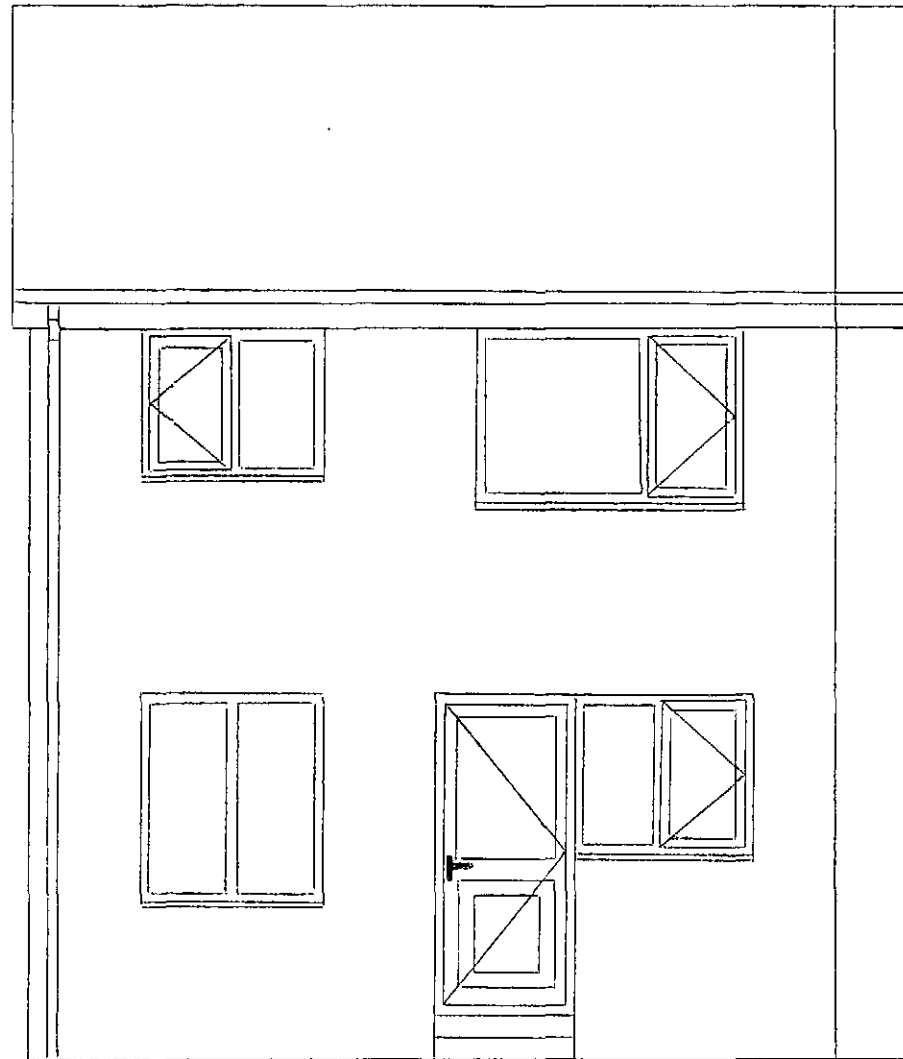

PROPOSED REAR ELEVATION

SCALE - 1:50

