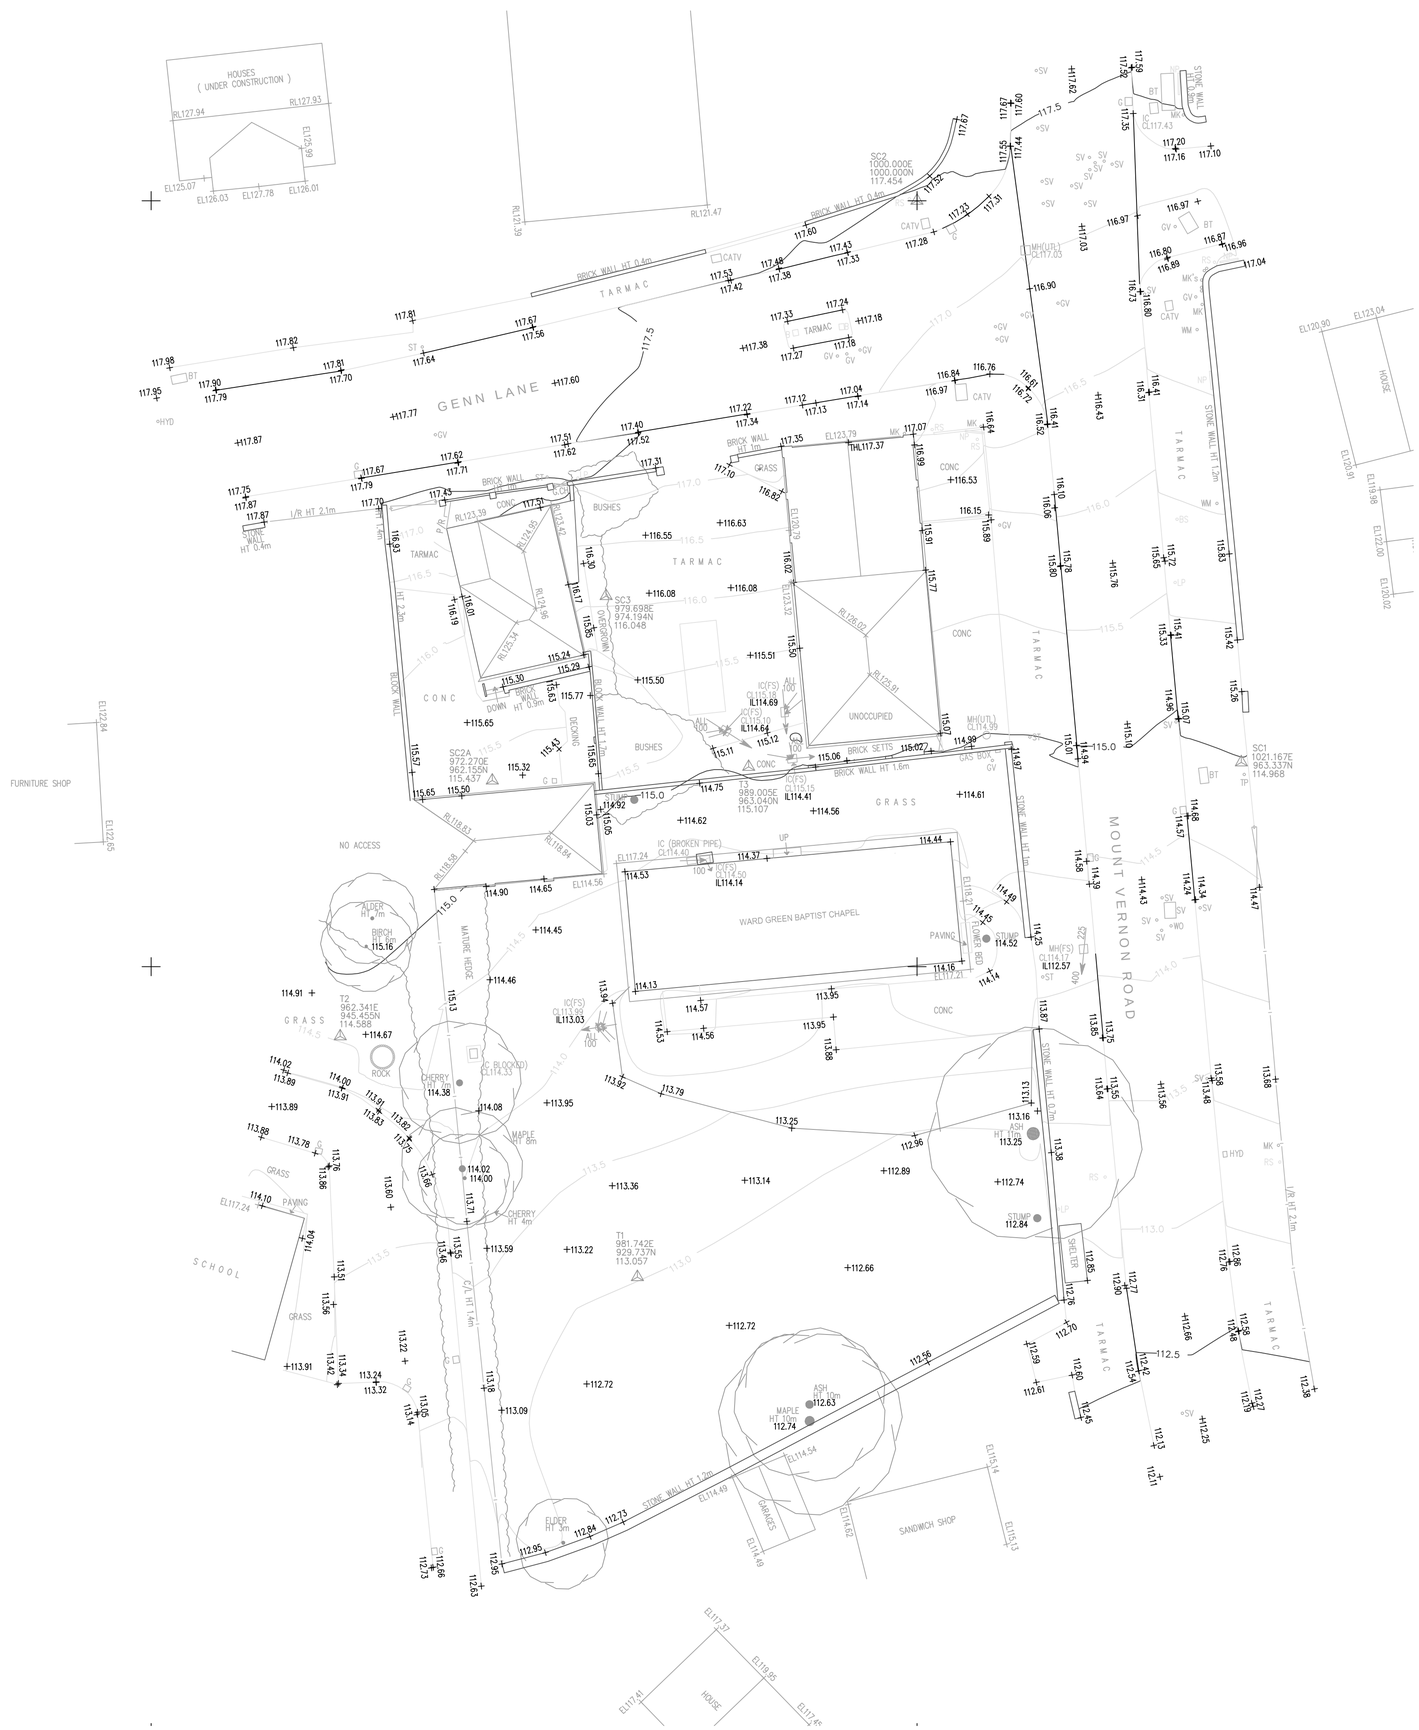



Survey Notes

Grid: Local Plane Metric

Levels: Related to OSBM 119.20m Located on Genn Lane

General Notes

LEGEND

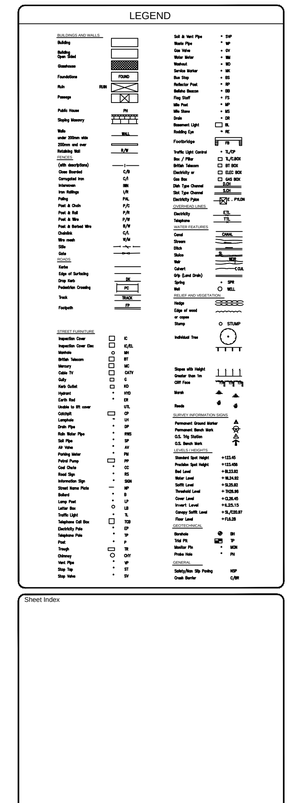

Sheet Index

Location Plan

Rev.	Date	Description

Surveyed & Drawn by

MALCOLM HUGHES LAND SURVEYORS

Chartered Land Surveyors

65 Cross Street, Sale, Manchester

M33 7HF. Tel: 0161 905 1265

www.malcolmhughes.co.uk

survey@mhls.co.uk

FS 14126

Client

SOUTH YORKSHIRE HOUSING ASSOCIATION

43-47 WELLINGTON STREET, SHEFFIELD

SOUTH YORKSHIRE, S1 4HF

Project

GENN LANE

BARNSLEY

Drawing Title

TOPOGRAPHICAL SURVEY

Drawn By			Survey Date	
AS	09/08/07		August 2007	
Checked by			Scale	
MER	09/08/07		1 : 200 (A1)	

Drawing No: 10890/1

Revision: