



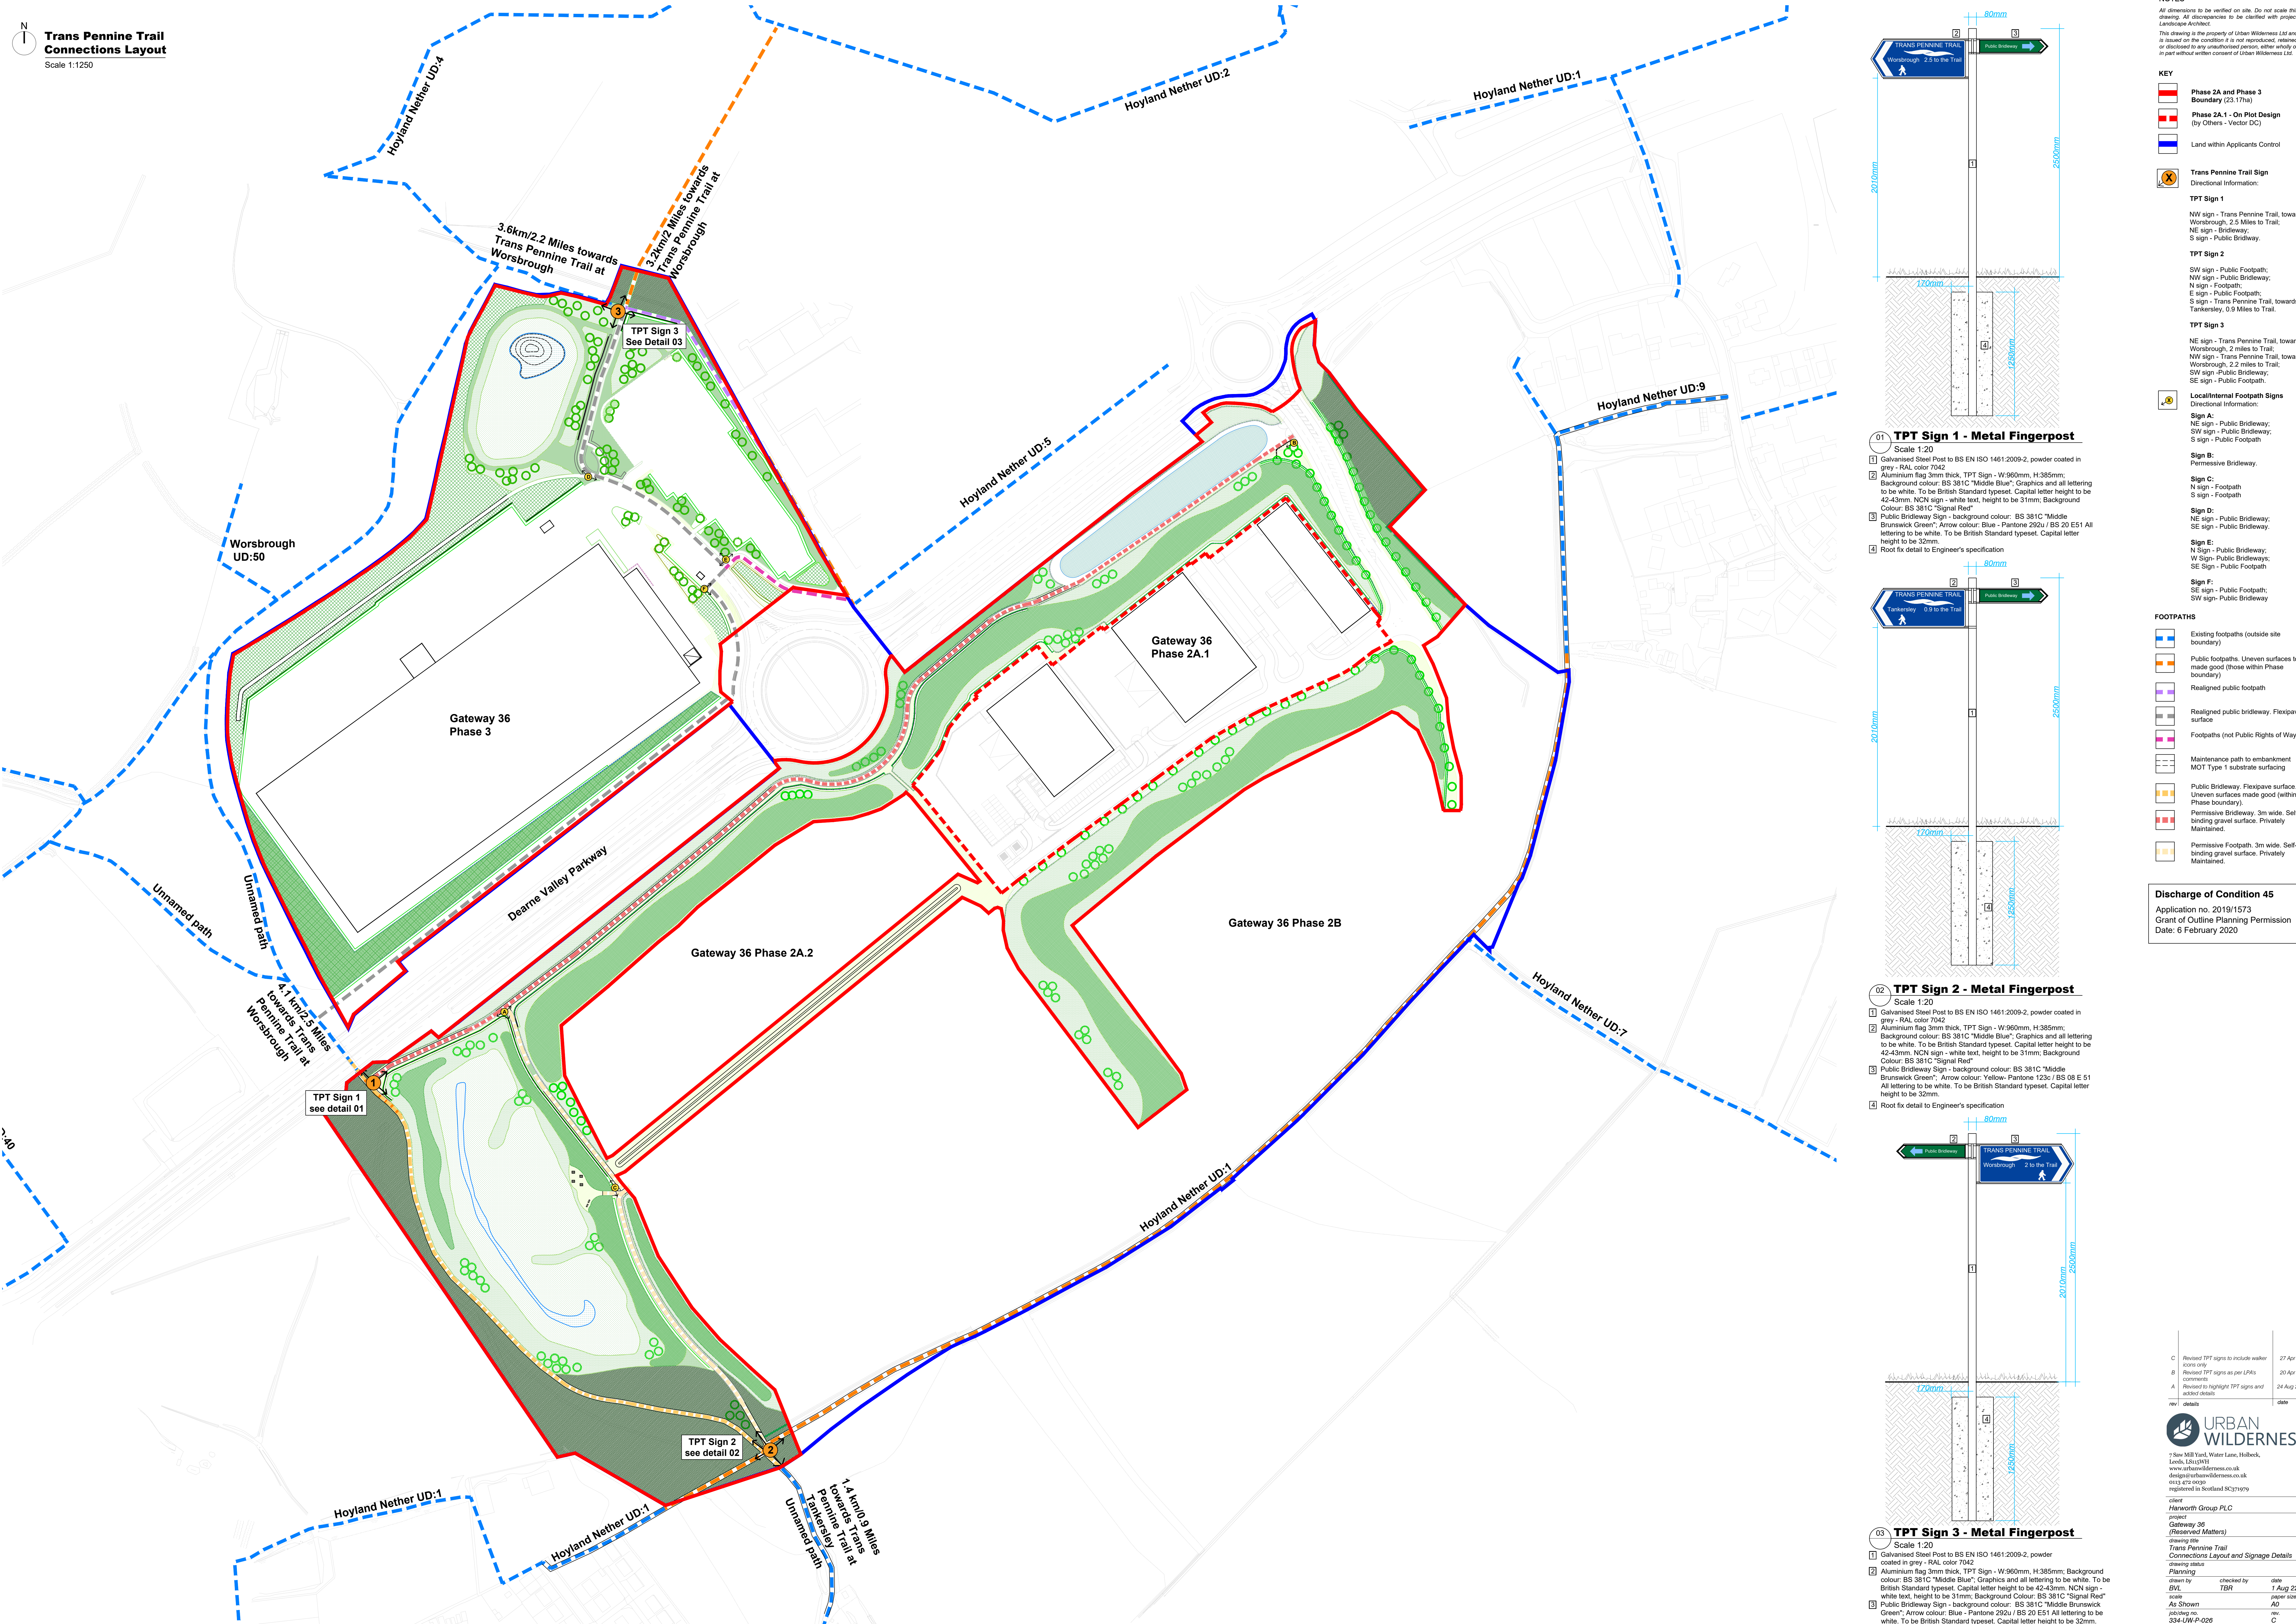


- Existing footpaths (outside site boundary)
- Public footpaths. Uneven surfaces to be made good (those within Phase boundary)
- Realigned public footpath
- Realigned public bridleway. Flexipave surface
- Footpaths (not Public Rights of Way)
- Maintenance path to embankment MOT Type 1 substrate surfacing
- Public Bridleway. Flexipave surface. Uneven surfaces made good (within Phase boundary).
- Permissive Bridleway. 3m wide. Self-binding gravel surface. Privately Maintained.
- Permissive Footpath. 3m wide. Self-binding gravel surface. Privately Maintained.

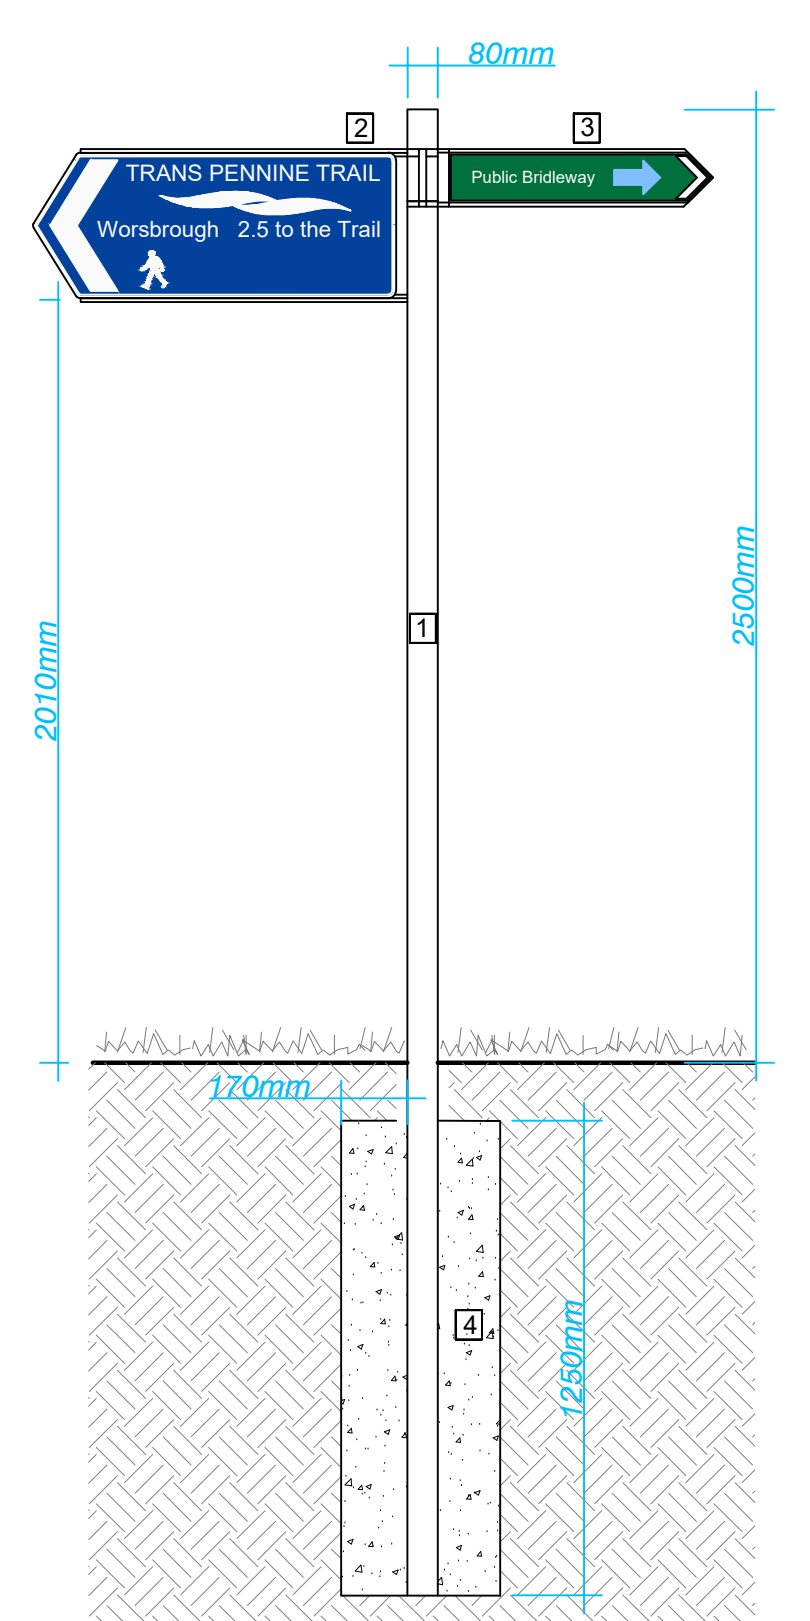


01 TPT Sign 1 - Metal Fingerpost

- Scale 1:20
- Galvanised Steel Post to BS EN ISO 1461:2009-2, powder coated in grey - RAL color 7042
 - Aluminium flag 3mm thick, TPT Sign - W:960mm, H:385mm; Background colour: BS 381C "Middle Blue". Graphics and all lettering to be white. To be British Standard typeset. Capital letter height to be 42-43mm. NCN sign - white text, height to be 31mm; Background Colour: BS 381C "Signal Red"
 - Public Bridleway Sign - background colour: BS 381C "Middle Brunswick Green". Arrow colour: Blue - Pantone 282U / BS 20 E51 All lettering to be white. To be British Standard typeset. Capital letter height to be 32mm.
 - Root fix detail to Engineer's specification

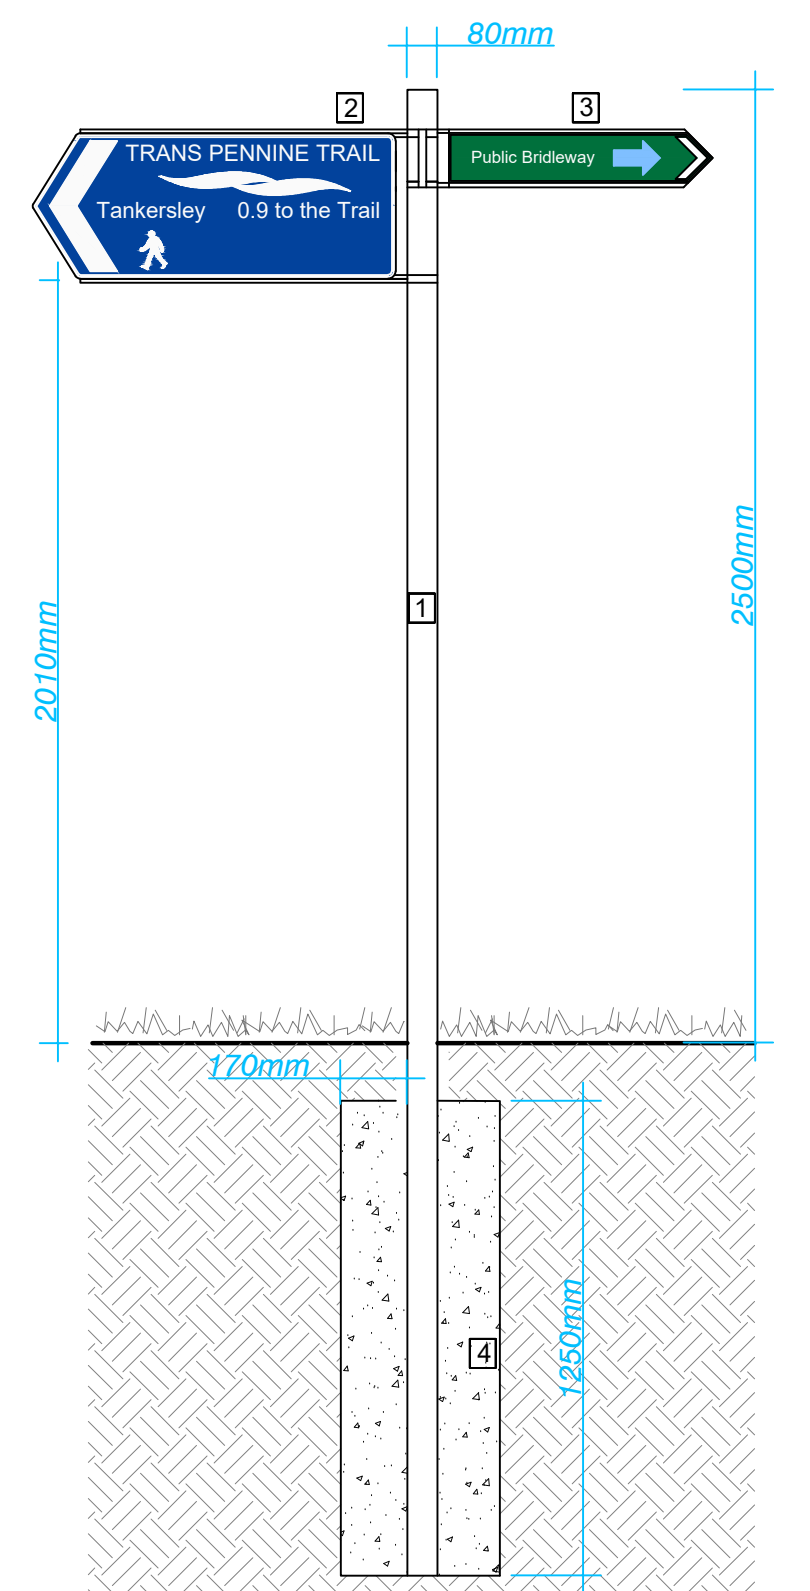

02 TPT Sign 2 - Metal Fingerpost

- Scale 1:20
- Galvanised Steel Post to BS EN ISO 1461:2009-2, powder coated in grey - RAL color 7042
 - Aluminium flag 3mm thick, TPT Sign - W:960mm, H:385mm; Background colour: BS 381C "Middle Blue". Graphics and all lettering to be white. To be British Standard typeset. Capital letter height to be 42-43mm. NCN sign - white text, height to be 31mm; Background Colour: BS 381C "Signal Red"
 - Public Bridleway Sign - background colour: BS 381C "Middle Brunswick Green". Arrow colour: Yellow - Pantone 123C / BS 08 E 51 All lettering to be white. To be British Standard typeset. Capital letter height to be 32mm.
 - Root fix detail to Engineer's specification

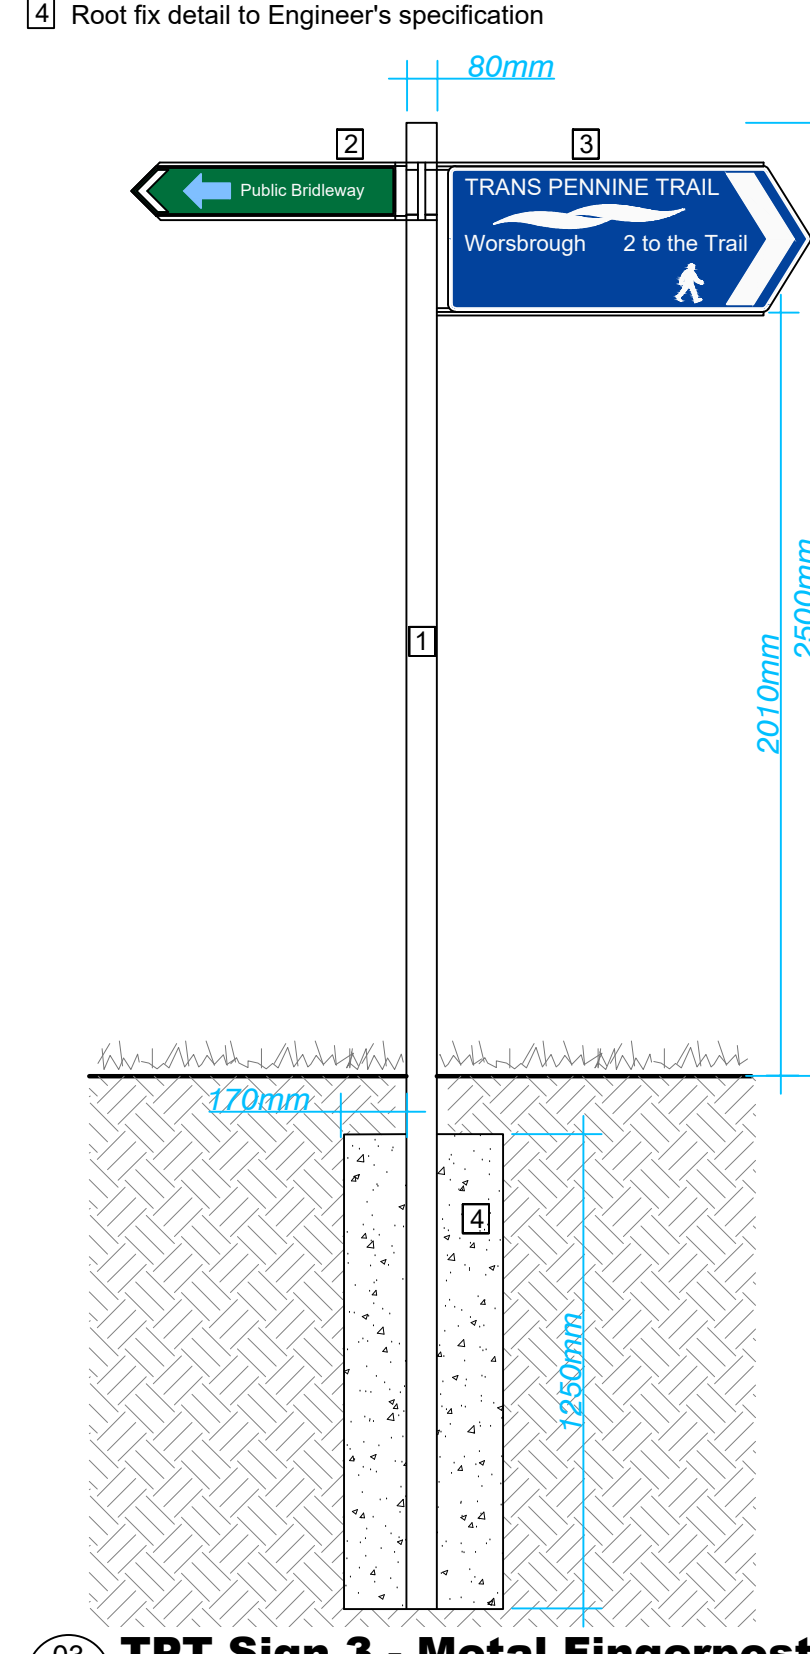

03 TPT Sign 3 - Metal Fingerpost

- Scale 1:20
- Galvanised Steel Post to BS EN ISO 1461:2009-2, powder coated in grey - RAL color 7042
 - Aluminium flag 3mm thick, TPT Sign - W:960mm, H:385mm; Background colour: BS 381C "Middle Blue". Graphics and all lettering to be white. To be British Standard typeset. Capital letter height to be 42-43mm. NCN sign - white text, height to be 31mm; Background Colour: BS 381C "Signal Red"
 - Public Bridleway Sign - background colour: BS 381C "Middle Brunswick Green". Arrow colour: Blue - Pantone 282U / BS 20 E51 All lettering to be white. To be British Standard typeset. Capital letter height to be 32mm.
 - Root fix detail to Engineer's specification

C	Revised TPT signs to include walker icons only	27 Apr 23
B	Revised TPT signs as per LPIs comments	20 Apr 23
A	Revised to highlight TPT signs and add'd details	24 Aug 22
rev	details	date