


Schedule of Accommodation To be read in conjunction with drawing no. 3228-1-001 - Rev. 3										
Name	Type	Storeys	Beds	Format	ft²	m²	No.	Mix	Sub-total ft²	Sub-total m²
OMS										
Creystones	250	2	2	Semi	753	69.96	6	5%	4518	419.73
Kernare	252	2	2	Semi	753	69.96	4	3%	3012	279.82
Tallow	253	2	2	Semi	753	69.96	2	2%	1506	139.91
Glin	350	2	2	Semi	904	83.98	12	10%	10848	1007.80
Lucan	352	2	3	Semi	904	83.98	7	6%	6328	587.89
Strade	354	2	3	Detached	904	83.98	21	17%	18984	1763.66
Neale	355	2	3	Semi	904	83.98	13	10%	11752	1091.79
Rosemount	357	2	3	Semi	904	83.98	17	14%	15368	1427.72
Sandyford	358	2	3	Semi	984	91.42	3	2%	2952	274.25
Cliffen	359	2	3	Detached	984	91.42	10	8%	9840	914.16
Millford	360	2	3	Detached	919	85.38	7	6%	6433	597.64
Dalkey	450	2	4	Detached	1156	107.40	13	10%	15028	1396.14
Grange	451	2	4	Detached	1071	99.50	4	3%	4284	397.99
Lanesborough	452	2	4	Detached	1211	112.50	6	5%	7266	675.03
Totals							125	100%	118119	10973.52

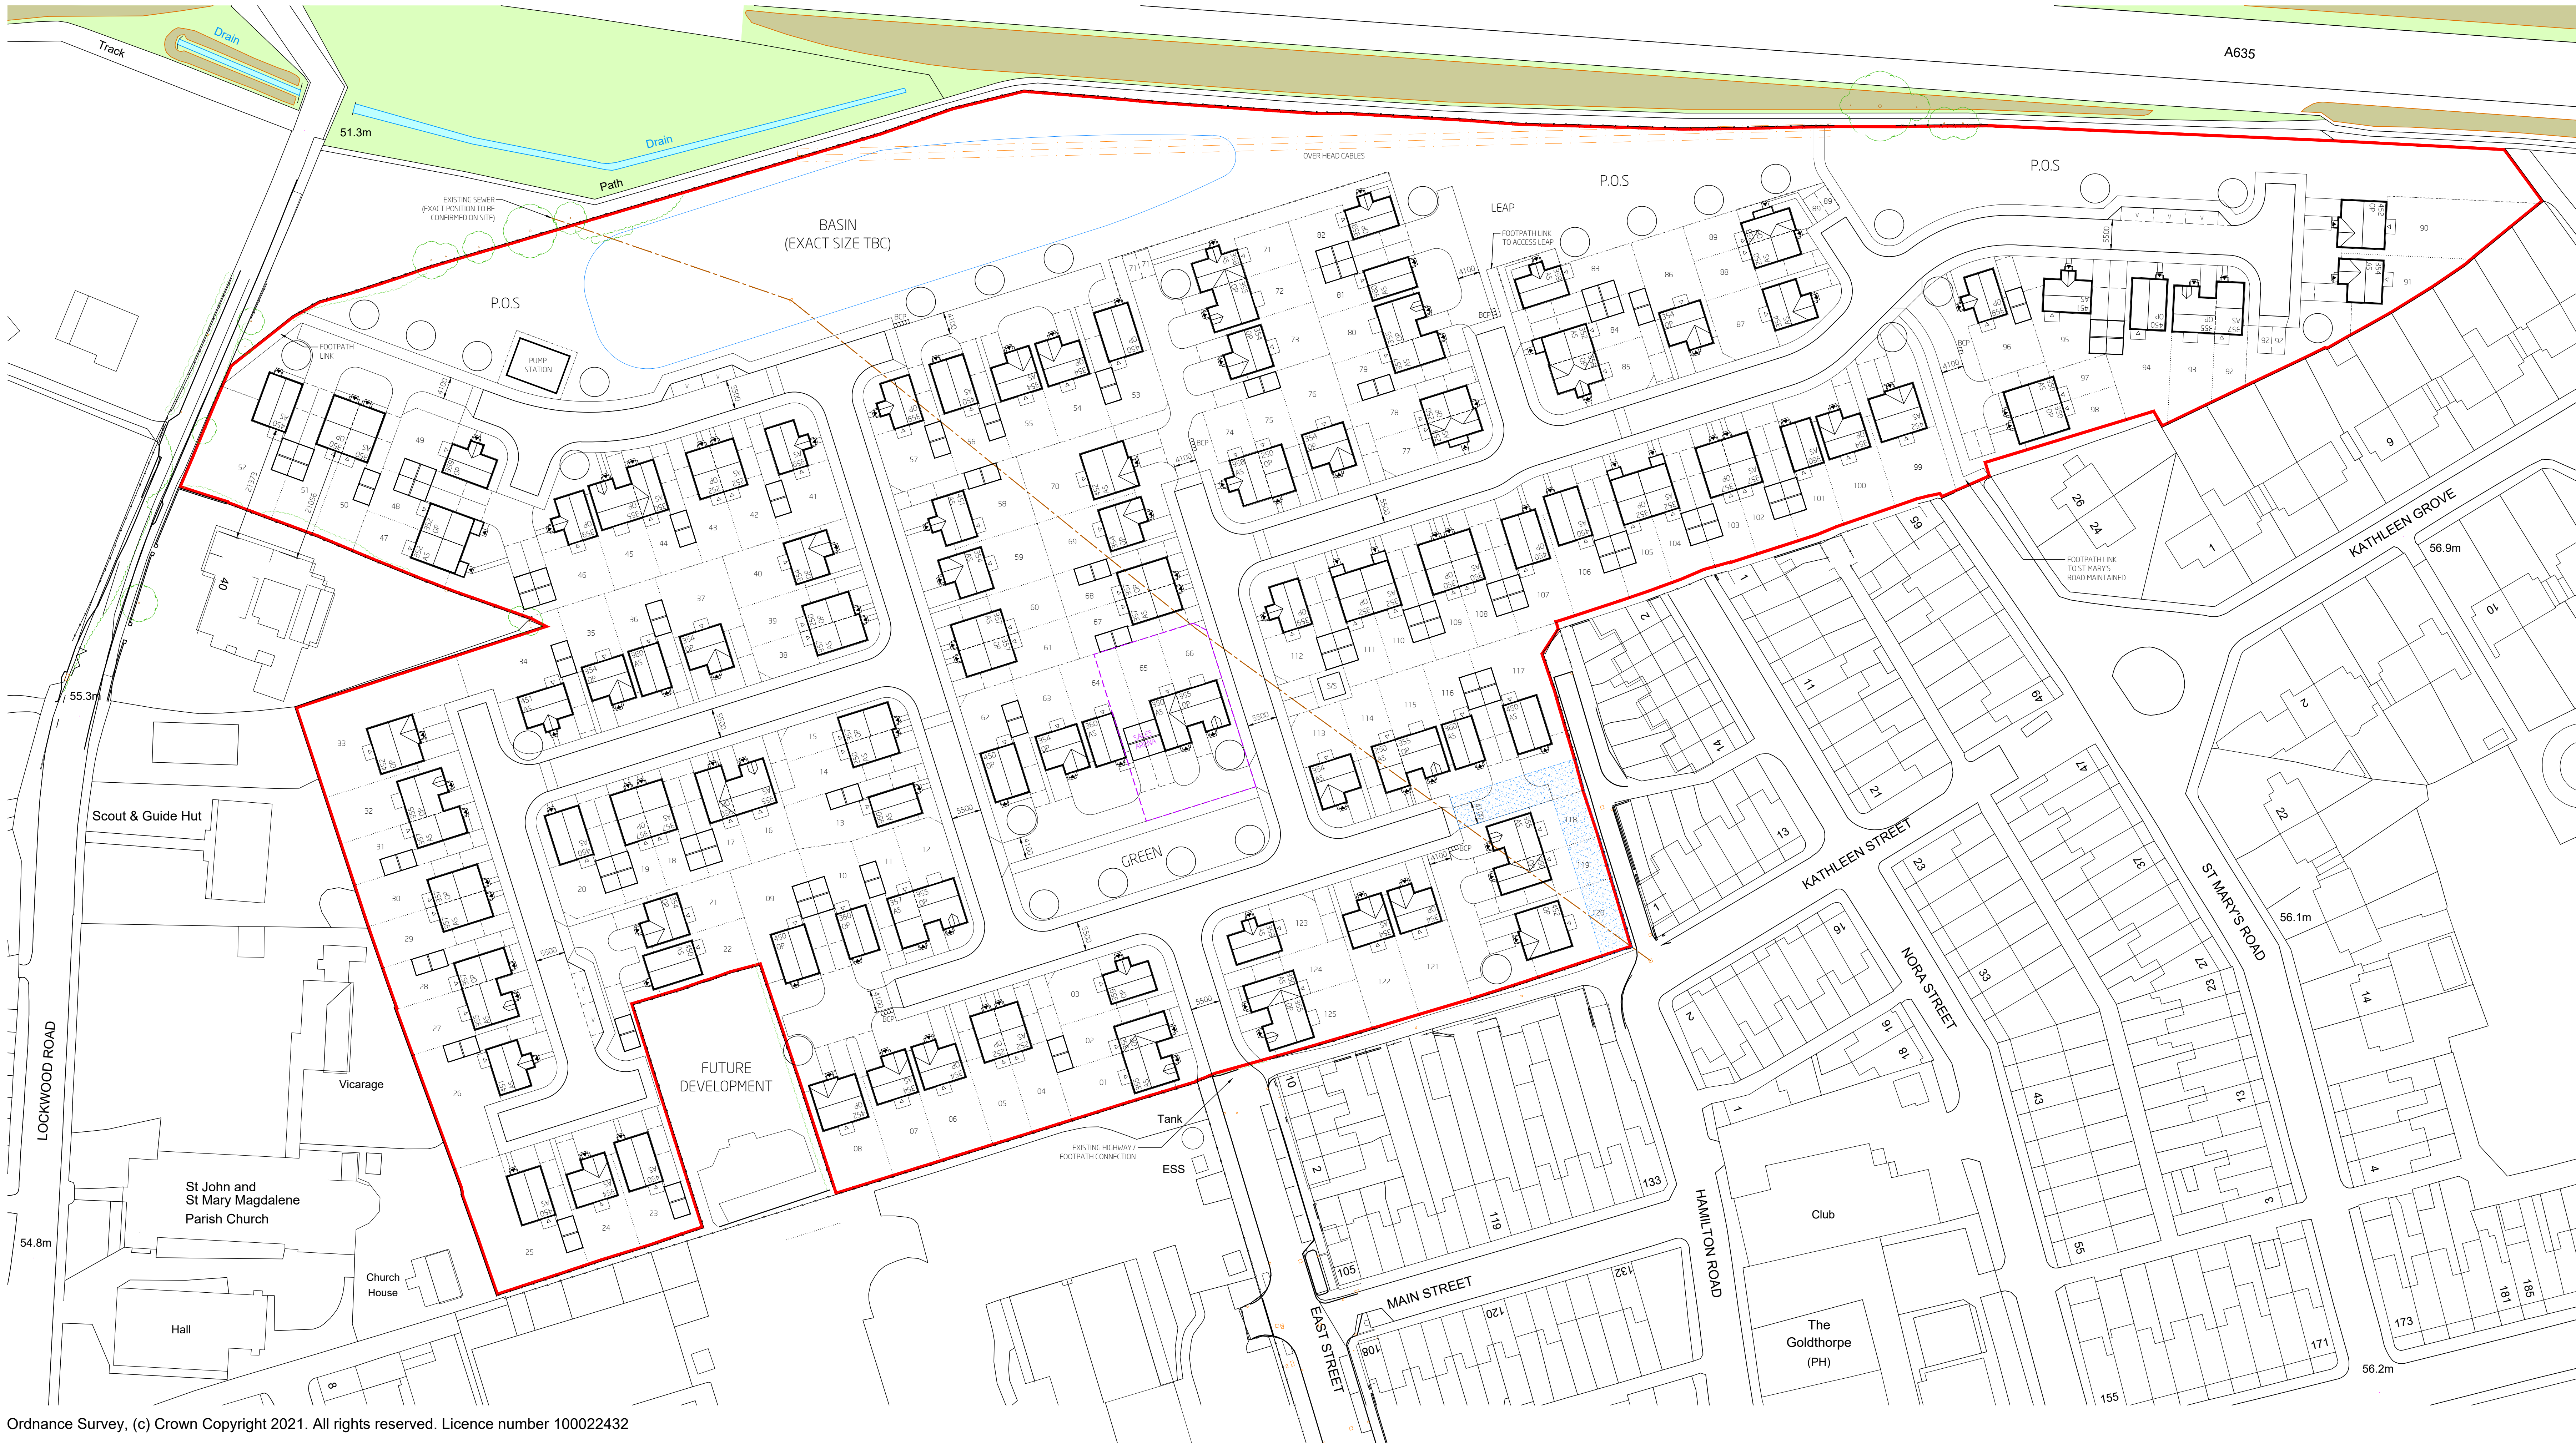


Ordnance Survey, (c) Crown Copyright 2021. All rights reserved. Licence number 100022432

Lockwood Road, GOLDTHORPE

DO NOT SCALE - ALL DIMENSIONS & LEVELS TO BE CHECKED ON SITE - THIS DRAWING IS COPYRIGHT

V	31.01.23	PLOTS 44 & 45 HANDED TO CLARIFY PARKING	ED
U	24.10.22	NOTE TO BASIN REVISED	ED
T	09.10.22	FOOTPATH LINK TO FRONTAGE OF PLOT 89 ADDED	ED
S	22.09.22	353 TYPES REPLACED WITH 354 TYPES. PLOT 64 AMENDED TO 360 TYPE.	JB
R	12.09.22	PLOTS 1-3 AMENDED. PLOTS 29-30 AMENDED. PLOTS 60-61 AMENDED. PLOTS 84-85 AMENDED. PLOTS 123-125 AMENDED. 356 TYPES REPLACED WITH 354 TYPES. VISITOR PARKING AMENDED. PLOTS 21 & 22 HANDED. PUMP STATION POSITION ADJUSTED & BASIN REDUCED TO SUIT. KNEE RAIL FENCE ADDED. AFFORDABLE UNITS INDICATED. PROPOSED TREES ADDED INDICATIVELY. FOOTPATH ADDED TO ACCESS LEAP. SCHEDULE OF ACCOMMODATION UPDATED. SALES AREA AMENDED.	JB
Q	07.09.22		NA
P	02.08.22	LAYOUT RE-DRAWN WITH SPACE STANDARD HOUSE TYPES. SCHEDULE OF ACCOMMODATION UPDATED.	JB
O	04.05.22	ADDITION OF FOOTPATH LINK TO ST MARY'S ROAD AND PARKING SPACE NUMBERS	SM
revision	date	content	initials

project	PROPOSED RESIDENTIAL LOCKWOOD ROAD GOLDTHORPE		
client	PROPOSED SITE LAYOUT		
title	GLEESON DEVELOPMENTS		
date	02.03.21	scale	1:500@A0
drawn	SN		
drawing number	3228-1-001	V	checked

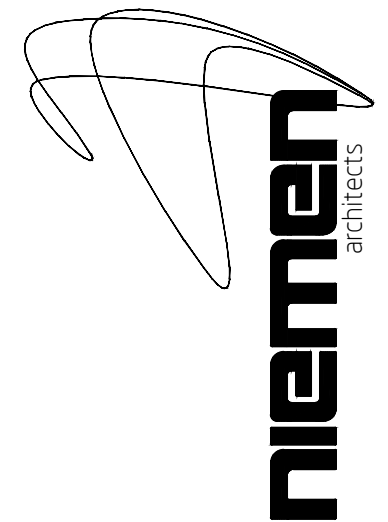

Niemen Architects
Deck 2 The Waterscape
42 Leeds & Bradford Road
Kirkstall Leeds LS5 3EG
Tel: 0113 239 5400
Fax: 0113 239 5401
office@niemen.co.uk

www.niemen.co.uk

PLANNING
subject to structural review
subject to accurate measured survey