
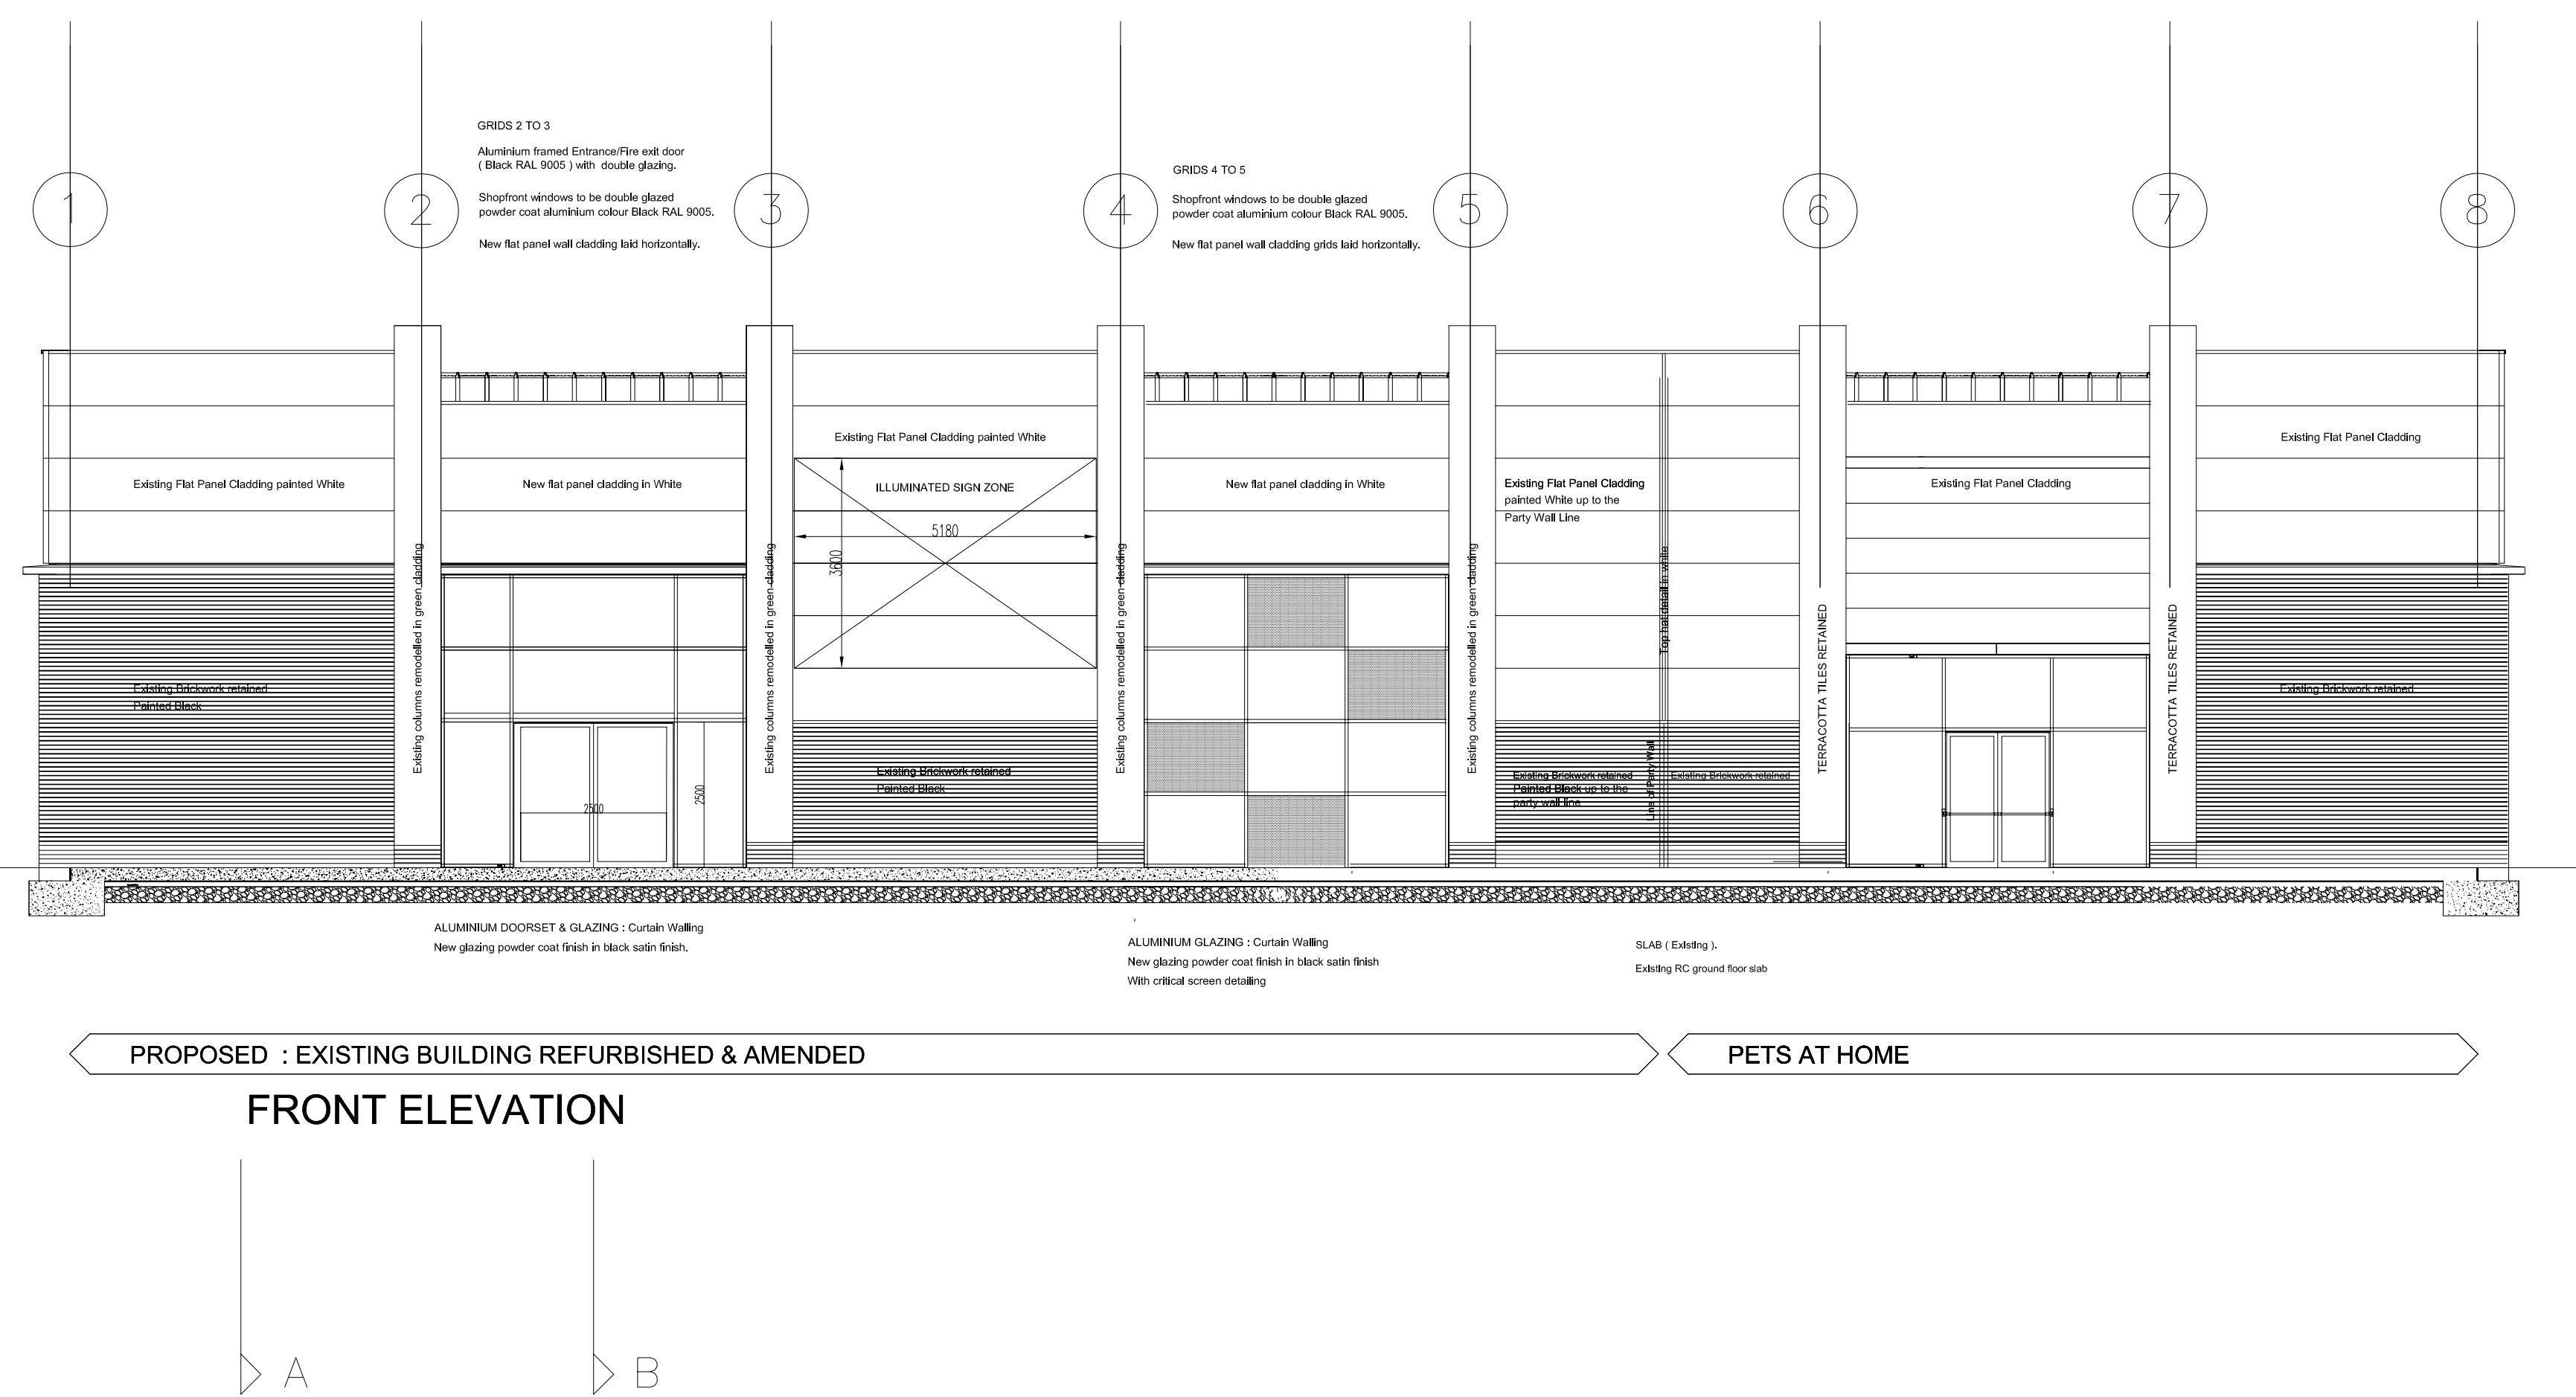


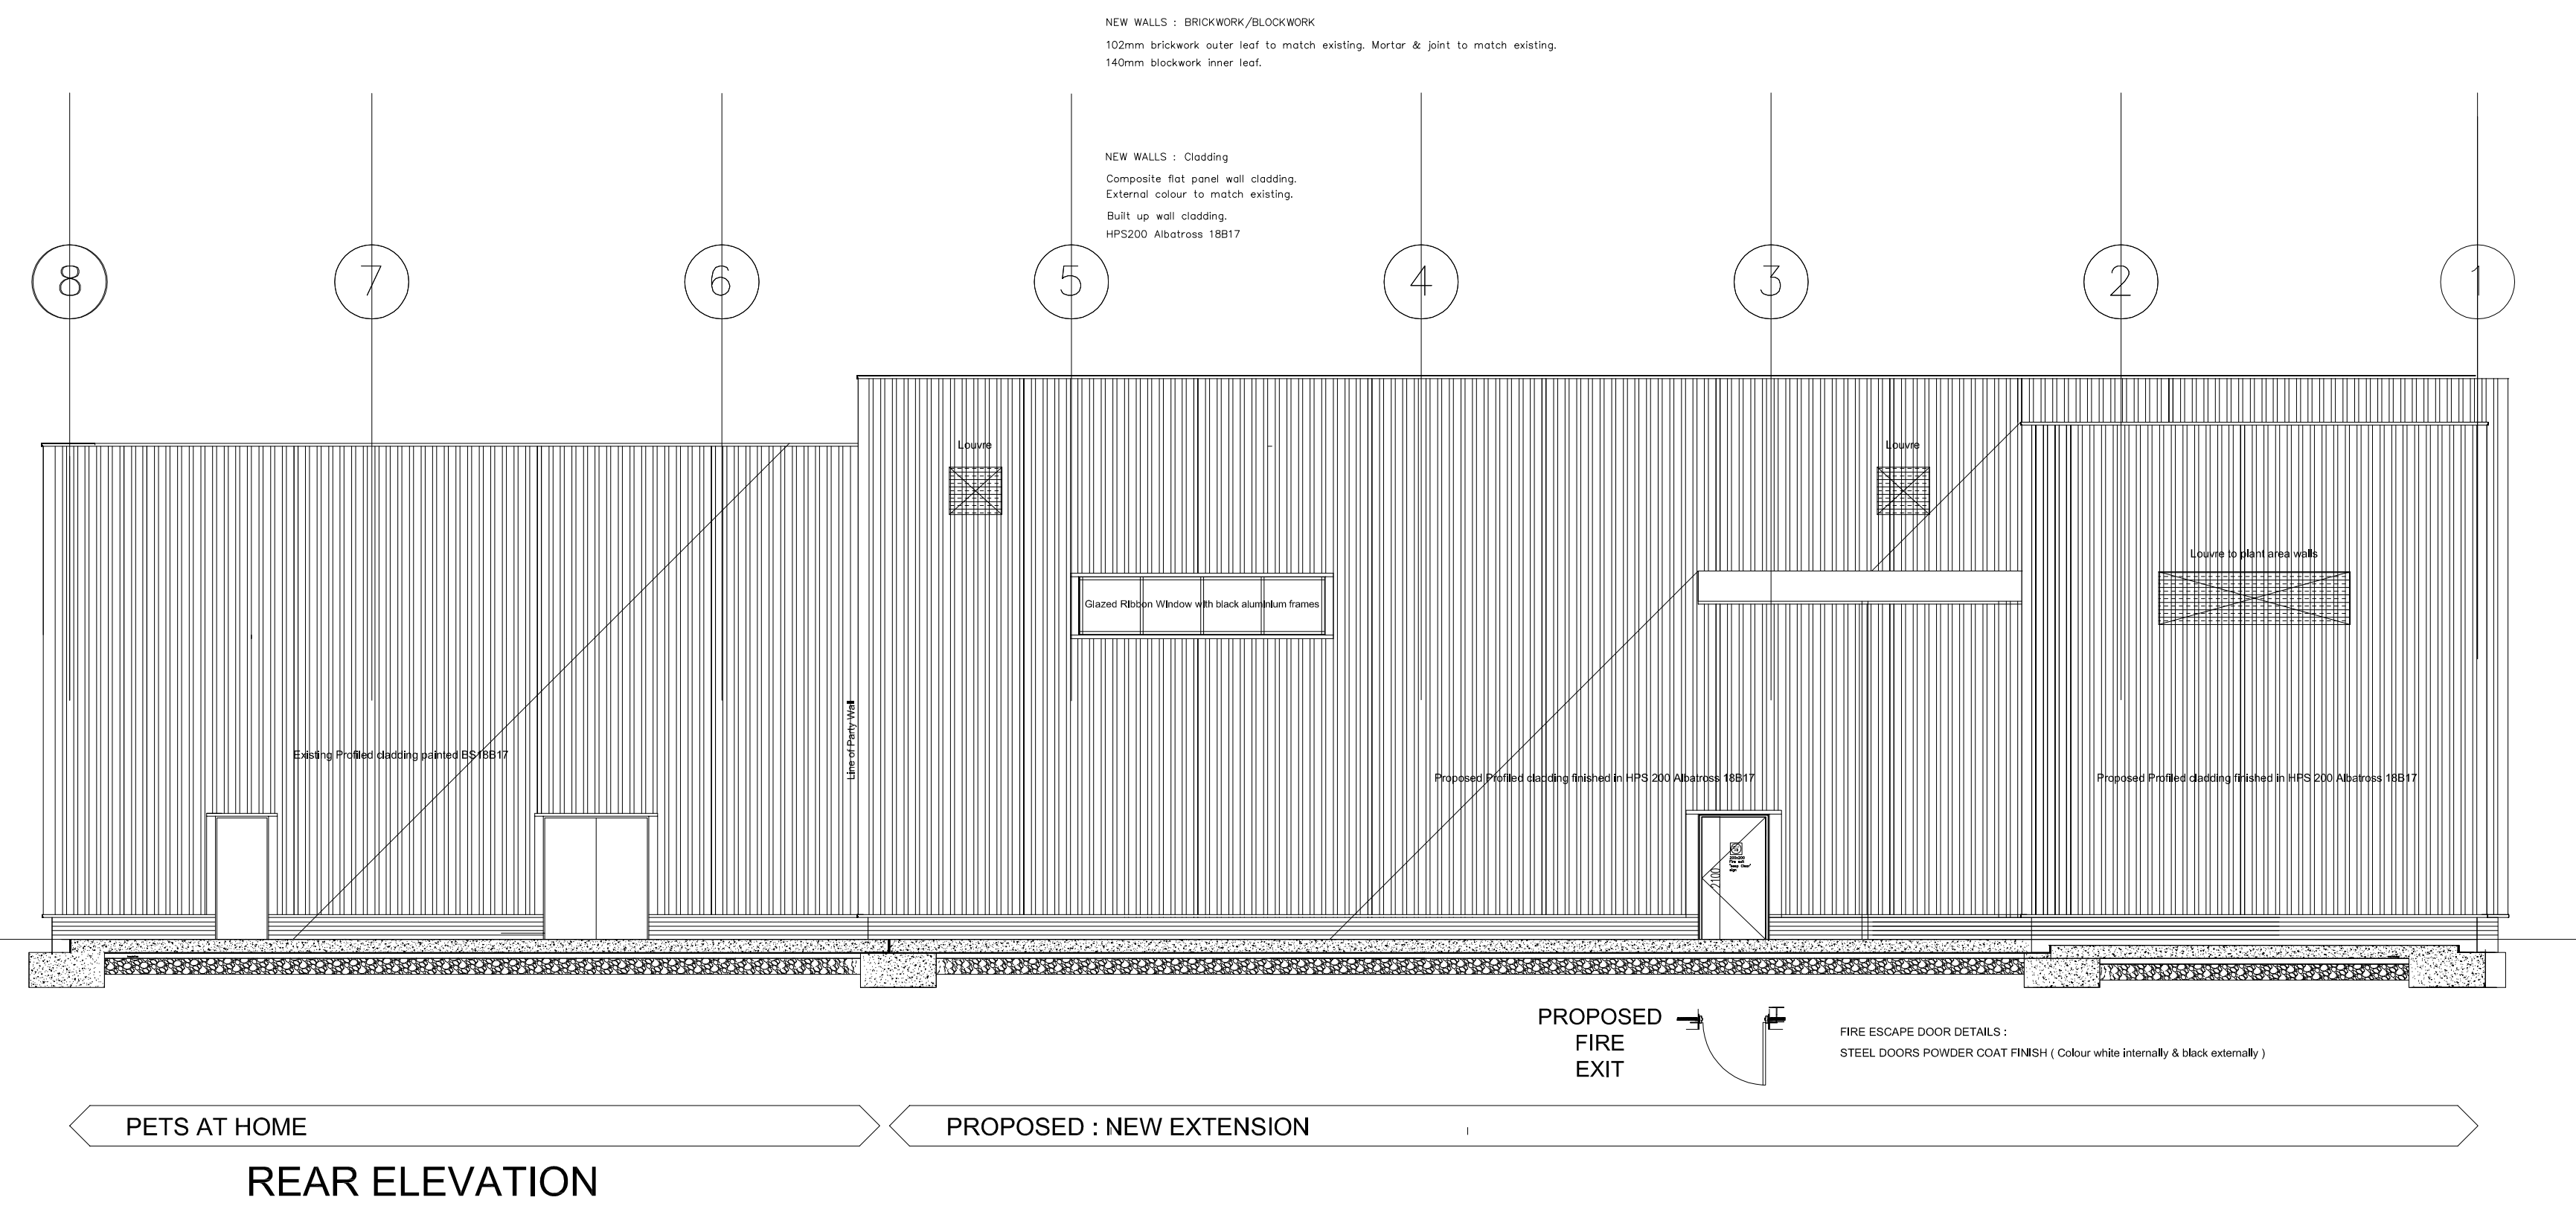

alan g haines associates
ARCHITECTS
2 Oustlethwaite Court
Genn Lane
Worsborough
Barnsley
S70 6NP
Tel: (01226) 297664 Fax: (01226) 285551