


IF IN DOUBT PLEASE ASK!

notes:
this drawing and design is the copyright of aja architects llp and must not be reproduced in part or in whole without prior written consent. contractors must verify all dimensions on site before commencing work or preparing shop drawings

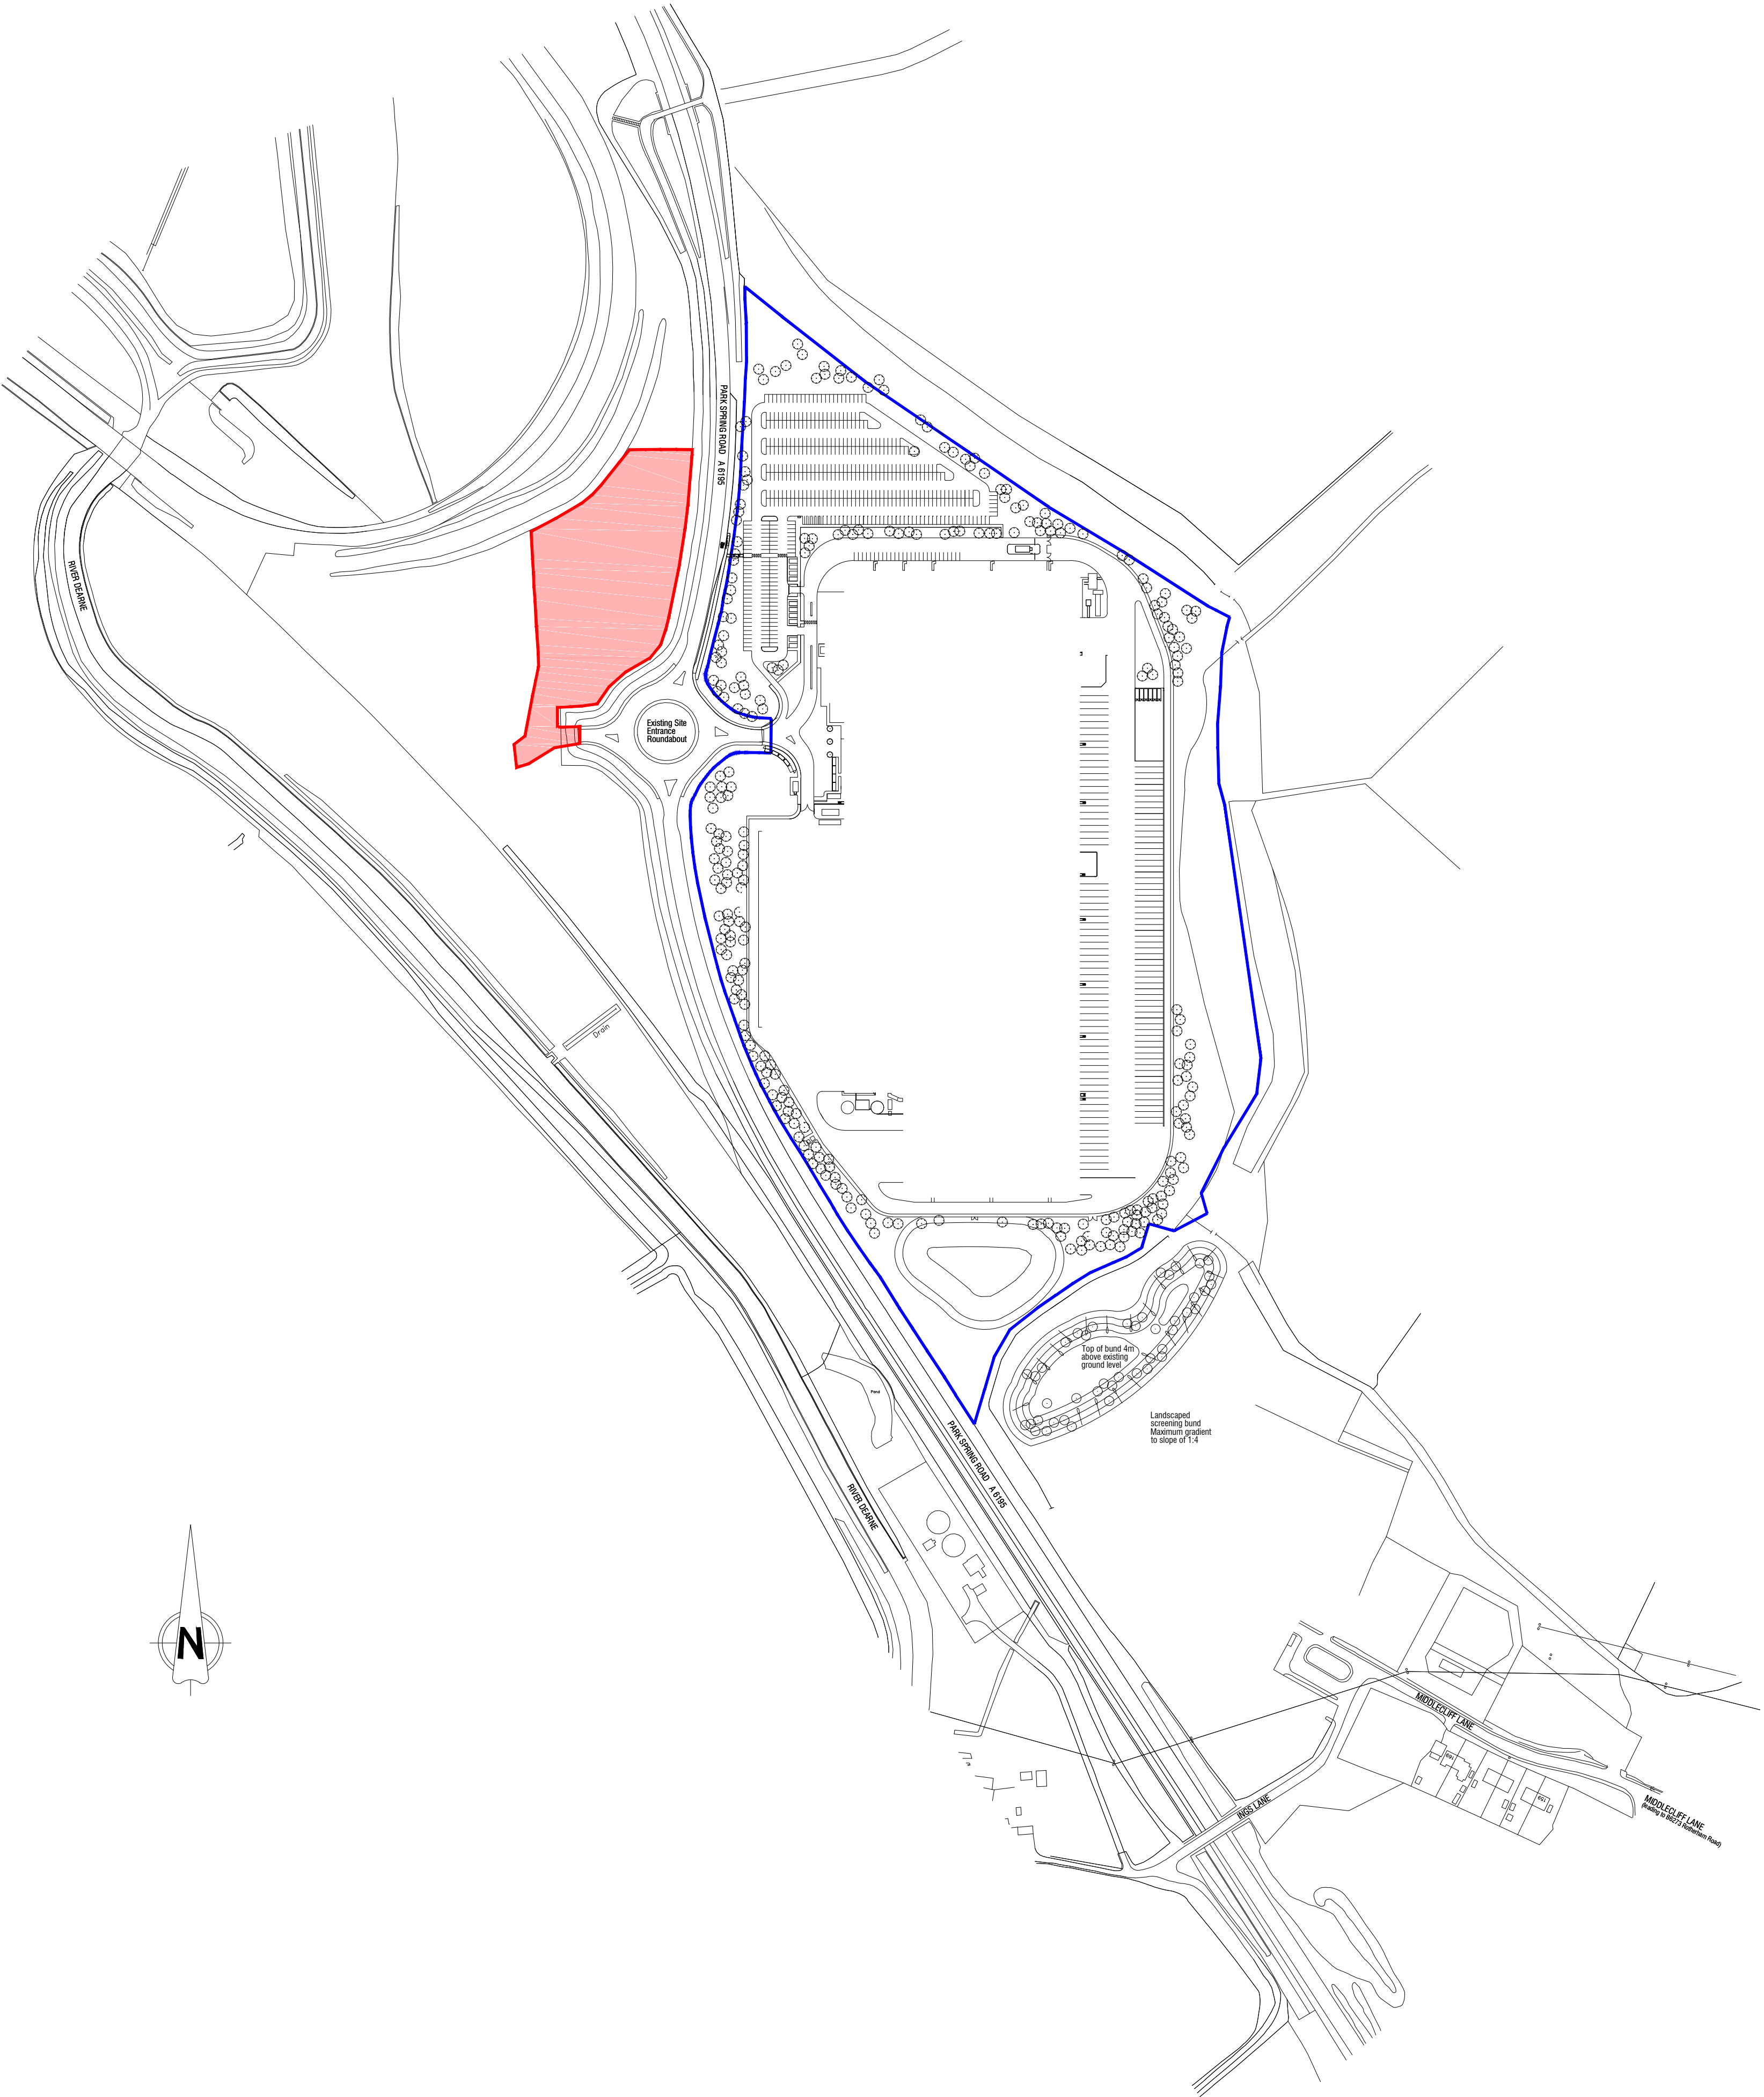

no.	date	revision	by
-----	------	----------	----



aja architects llp	T: 024 7625 3200
1170 Elliott Court	F: 024 7625 3210
Herald Avenue	
Coventry Business Park	E: aja@aja-architects.com
COVENTRY CV5 6UB	W: www.aja-architects.com

aja architects llp is a limited liability partnership registered in England No. OC326721

client



project

ASOS.COM
PARK SPRING ROAD
LITTLE HOUGHTON
SOUTH YORKSHIRE

drawing title

SITE LOCATION PLAN

scale	1:2500@A1	drawn	RPW
-------	-----------	-------	-----

checked	date	01.06.17
---------	------	----------

drawing no

6057 - 002

PLANNING