




FRONT ELEVATION
TAILOR THESPIAN




REAR ELEVATION




SIDE ELEVATION

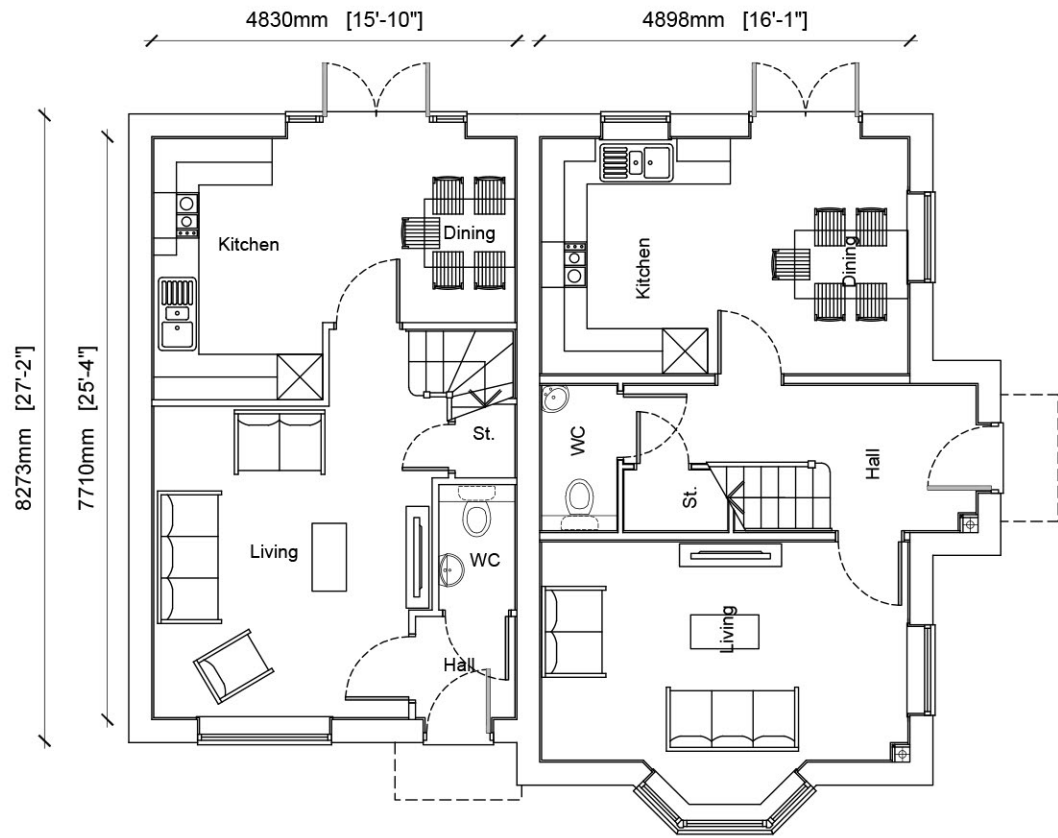


GROUND FLOOR PLAN

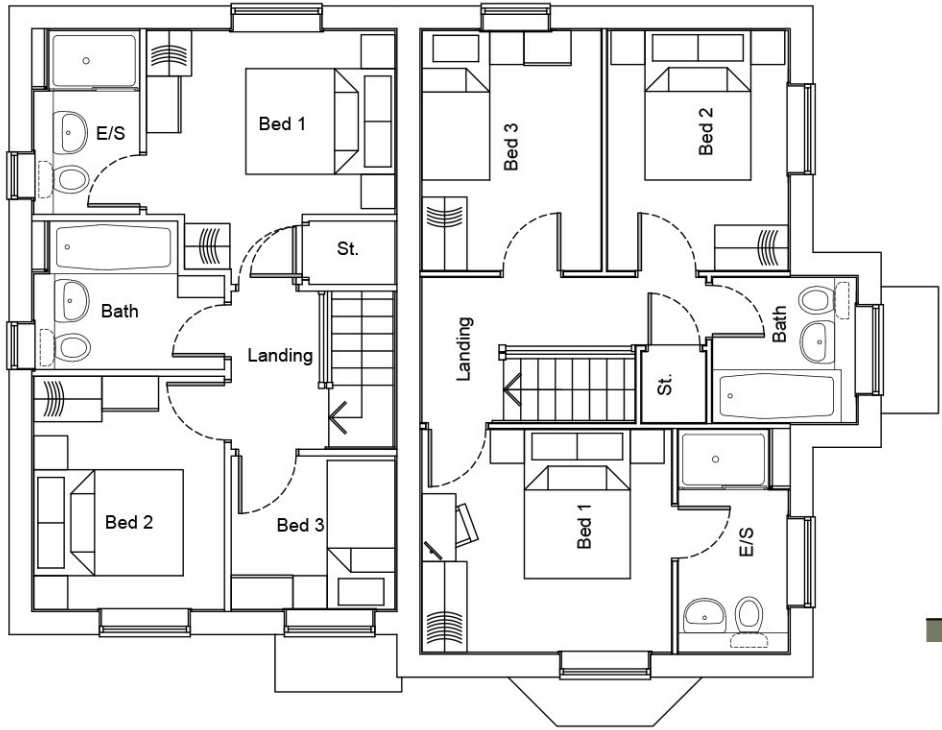

FIRST FLOOR PLAN

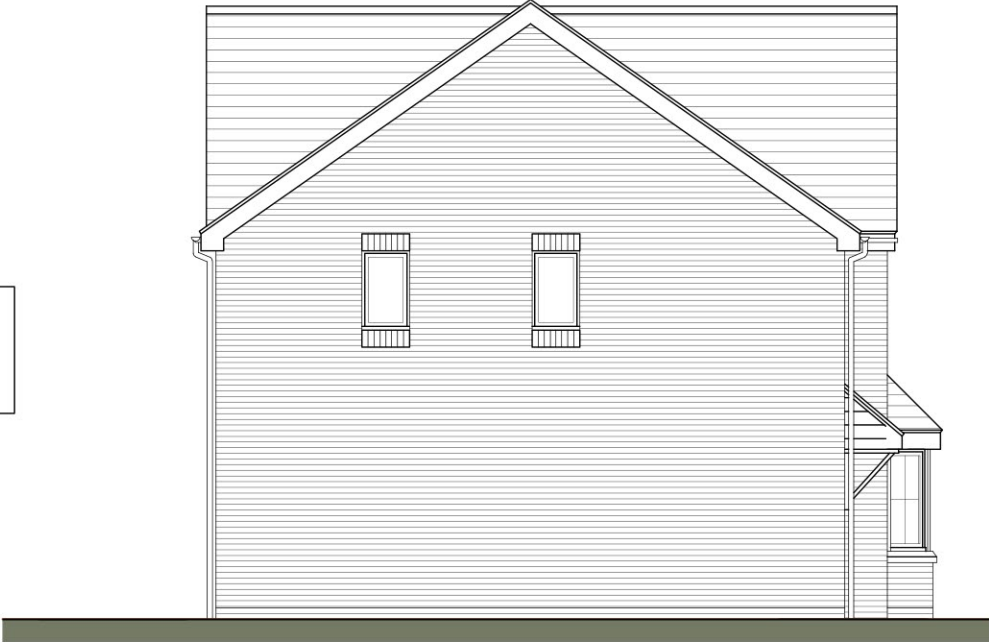

SIDE ELEVATION

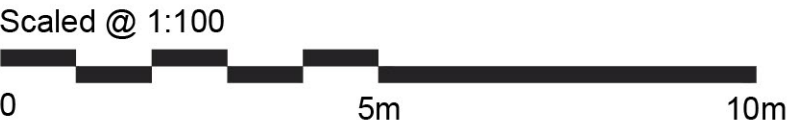

REV.	DESCRIPTION	BY:	DATE:

STEN Architecture Ltd
The Studio
Harrison Street
Wakefield
WF1 1PS
Tel: 01924 950985

Web: www.sten-architecture.co.uk
Twitter: @STEN_arch
Facebook: [stenarchitectureltd](https://www.facebook.com/stenarchitectureltd)
LinkedIn: [Sten Architecture](https://www.linkedin.com/company/sten-architecture)

CLIENT:

SITE: Lee Lane, Royston

TITLE: Planning Drawings
Tailor & Thespian (Semi)

SCALE AT A3: 1:100	DATE: 27.01.22	DRAWN: LS	CHECKED:
PROJECT NO: 2202	DRAWING NO: 2202.TAI.02	REVISION:	