


CURRENT  
PLAN  
MENCAP  
2016

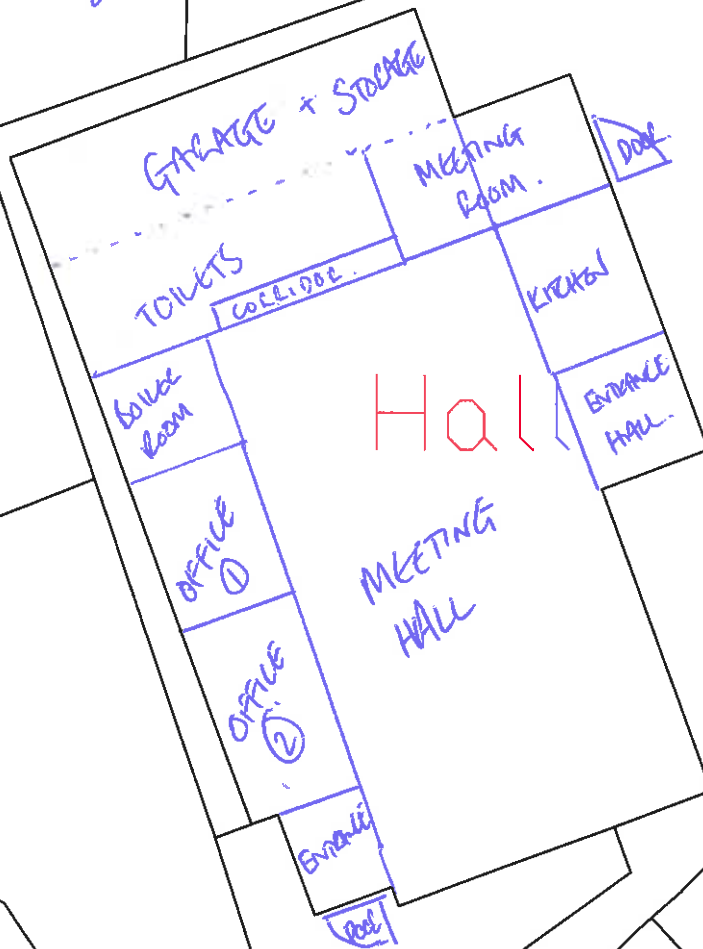

264

Scale 1:200 @ A4

PROPOSED  
PLAN  
SPS MOTORCYCLES  
2016

FALSE STUCCO  
WALL

POOLS

MOT  
DAY

WORKSHOP

TOILETS (GEMAIN)  
CORRIDOR

POTENTIAL  
CAFE.

DOOR

Garage  
Room  
+ storage

OFFICE  
①

OFFICE  
②

Garage

HQ

SHOWROOM  
+  
RETAIL SHOP  
(PARTS +  
CLOTHING)

ENTRANCE  
HALL

KITCHEN

264

Scale 1:200 @ A4