



© Copyright Pegasus Planning Group Ltd. © Crown copyright. All rights reserved. Ordnance Survey Copyright Licence number 10002093. Pegasus Urban Design is part of Pegasus Planning Group Ltd. Any queries to be reported to Pegasus for clarification. Drawings prepared for Construction Purposes but should not be scaled. Work from dimensions shown on the plans.

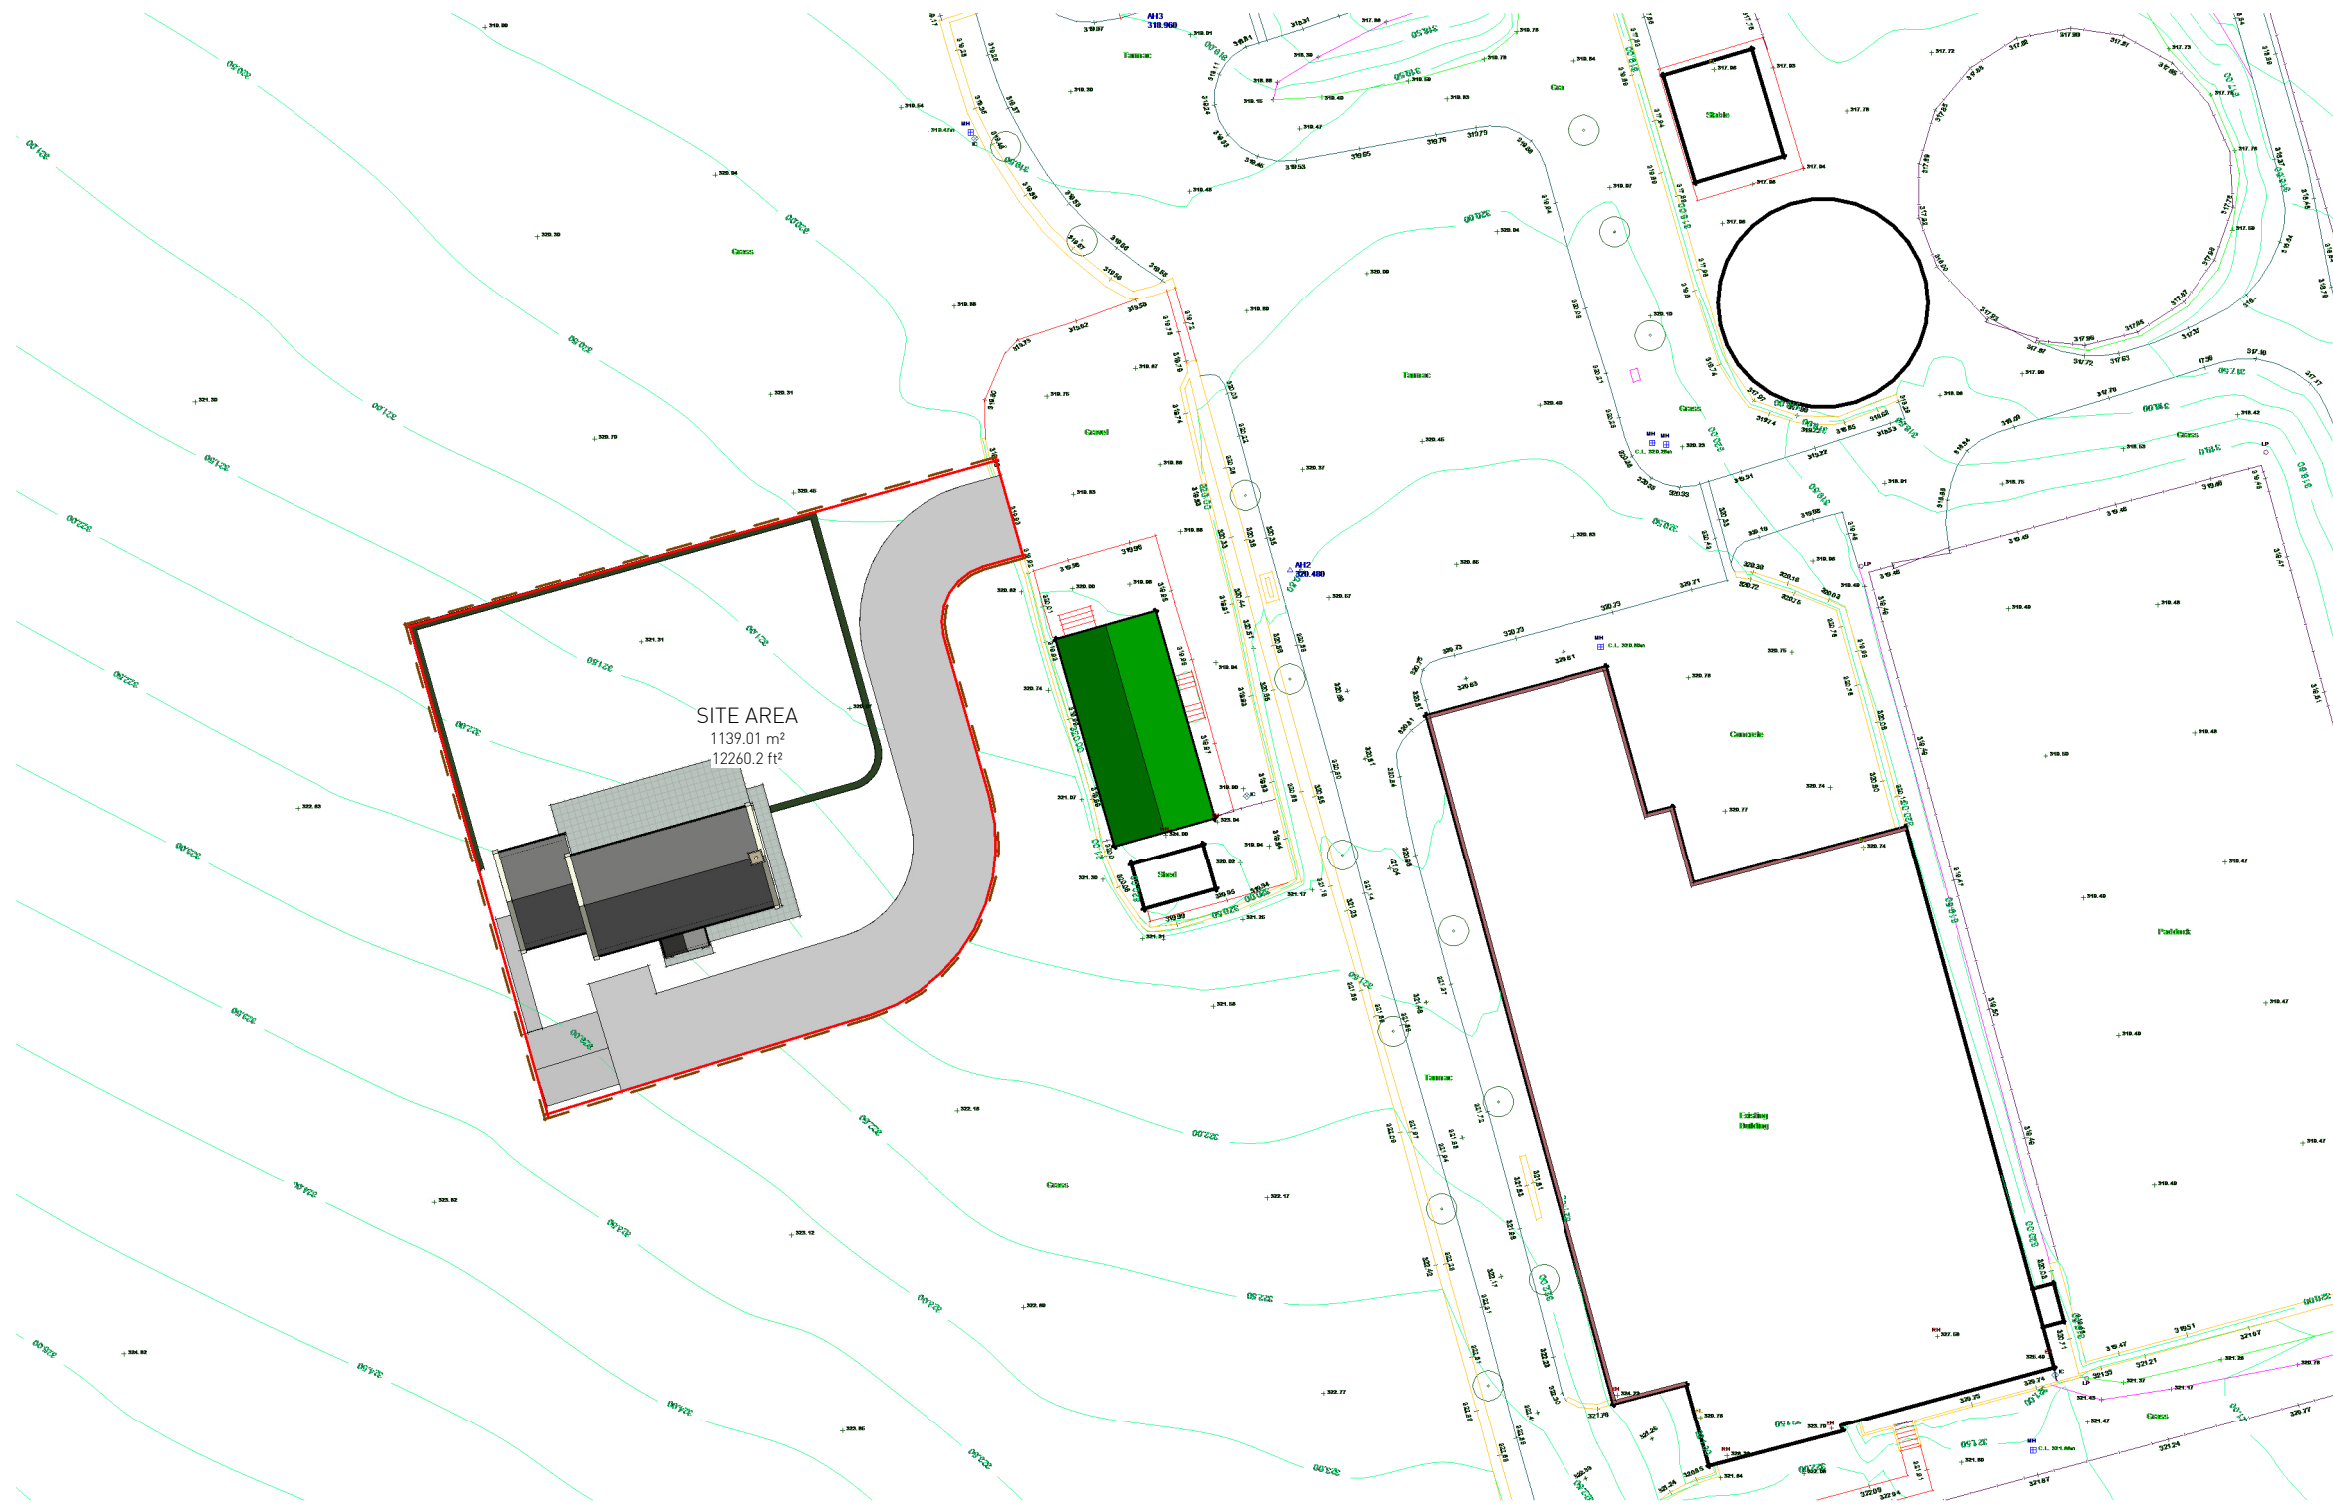

SITE LAYOUT.

1 : 500

|      |                                  |         |
|------|----------------------------------|---------|
| B    | Garden area and boundaries shown | 10Jul20 |
| A    | Office reduced in size           | 17Jun20 |
| Rev. | Description                      | Date    |

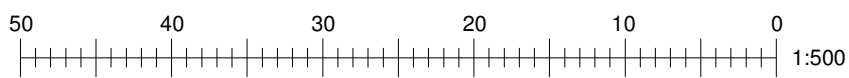

SITE LAYOUT

Broadstone Farm

Pegasus

Urban Design