© Acanthus WSM Architects

The general contractor is responsible for the verification all dimensions on site and the architect is to be informed of any discrepancy.

The status of information contained in a computer copy of this drawing shall be limited to that conveyed by the paper copy.

Revisions:


Rev A 19.07.2016 DRP/JRW
Proposed materials added. Drawing status updated for planning approval.



Front Elevation


Type 375 - Plot 1 | Type 375 - Plot 2

Affordable (Cat 1)
3B4P 2 Storey House 75m²

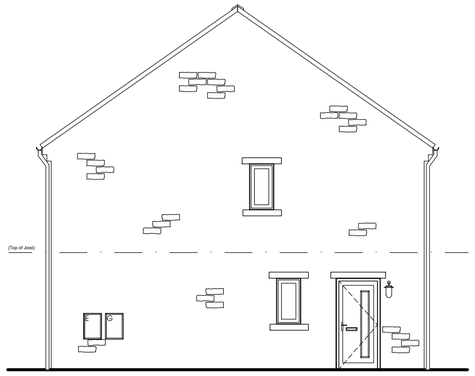


Side Elevation

Type 375 - Plot 2

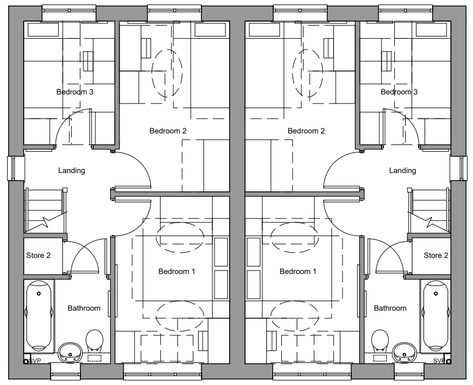


First Floor

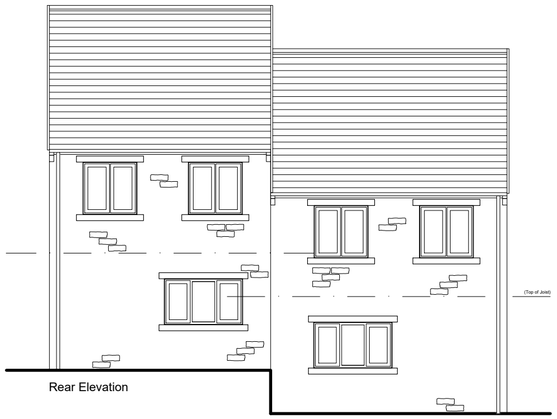


Rear Elevation

Type 375 - Plot 2 | Type 375 - Plot 1

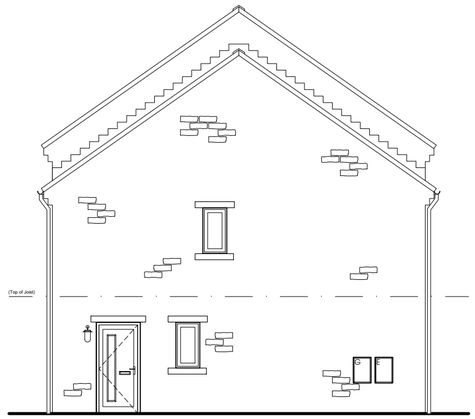

Side Elevation

Type 375 - Plot 1

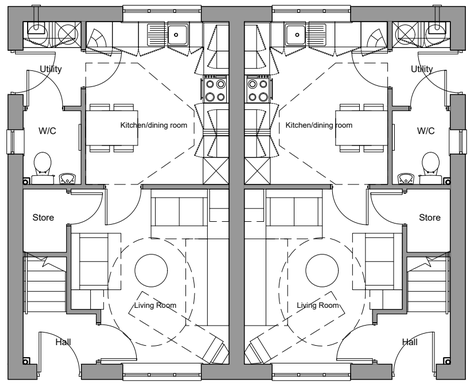

Ground Floor

Affordable (HQI Compliant)
3B4P 2 Storey House 75m²

Materials Schedule

1. Reconstituted coursed stonework - Brown Old Weathered Pitched.
2. Through coloured render - Off White.
3. Santoft Calderdale roof tiles - Slate Grey.
4. 150mm deep Artstone window heads and cills.
5. UPVC windows - White.
6. PAS 24 external door set compliant with Secure by Design standards.
7. UPVC fascia.
8. Black UPVC downpipes circular profile and black UPVC half round gutters.

Key

Obscure Glazing - type to be confirmed.

1:100 SCALE BAR

0 .5 1 2 3 5 Metres

Strategic | TEAM GROUP

Drawing Status			
☐	preliminary	■	planning
☐	information	☐	tender
☐	comment	☐	construction
☐	approval	☐	record/as built

Scale	1:100 @ A2
Date	June 2016
Drawn\Checked	JF/DRP
Dwg.No	2121.121.150A

General Arrangement Plans & Elevations (Sheet 5) Lairds Way / Sheffield Road Penistone STG

Acanthus WSM Architects
Woodhall, Woodhall Lane, Leeds LS28 5NY. TEL. 0113 239 3414. FAX 0113 256 9688. E-Mail. architects@acanthuswsm.com