


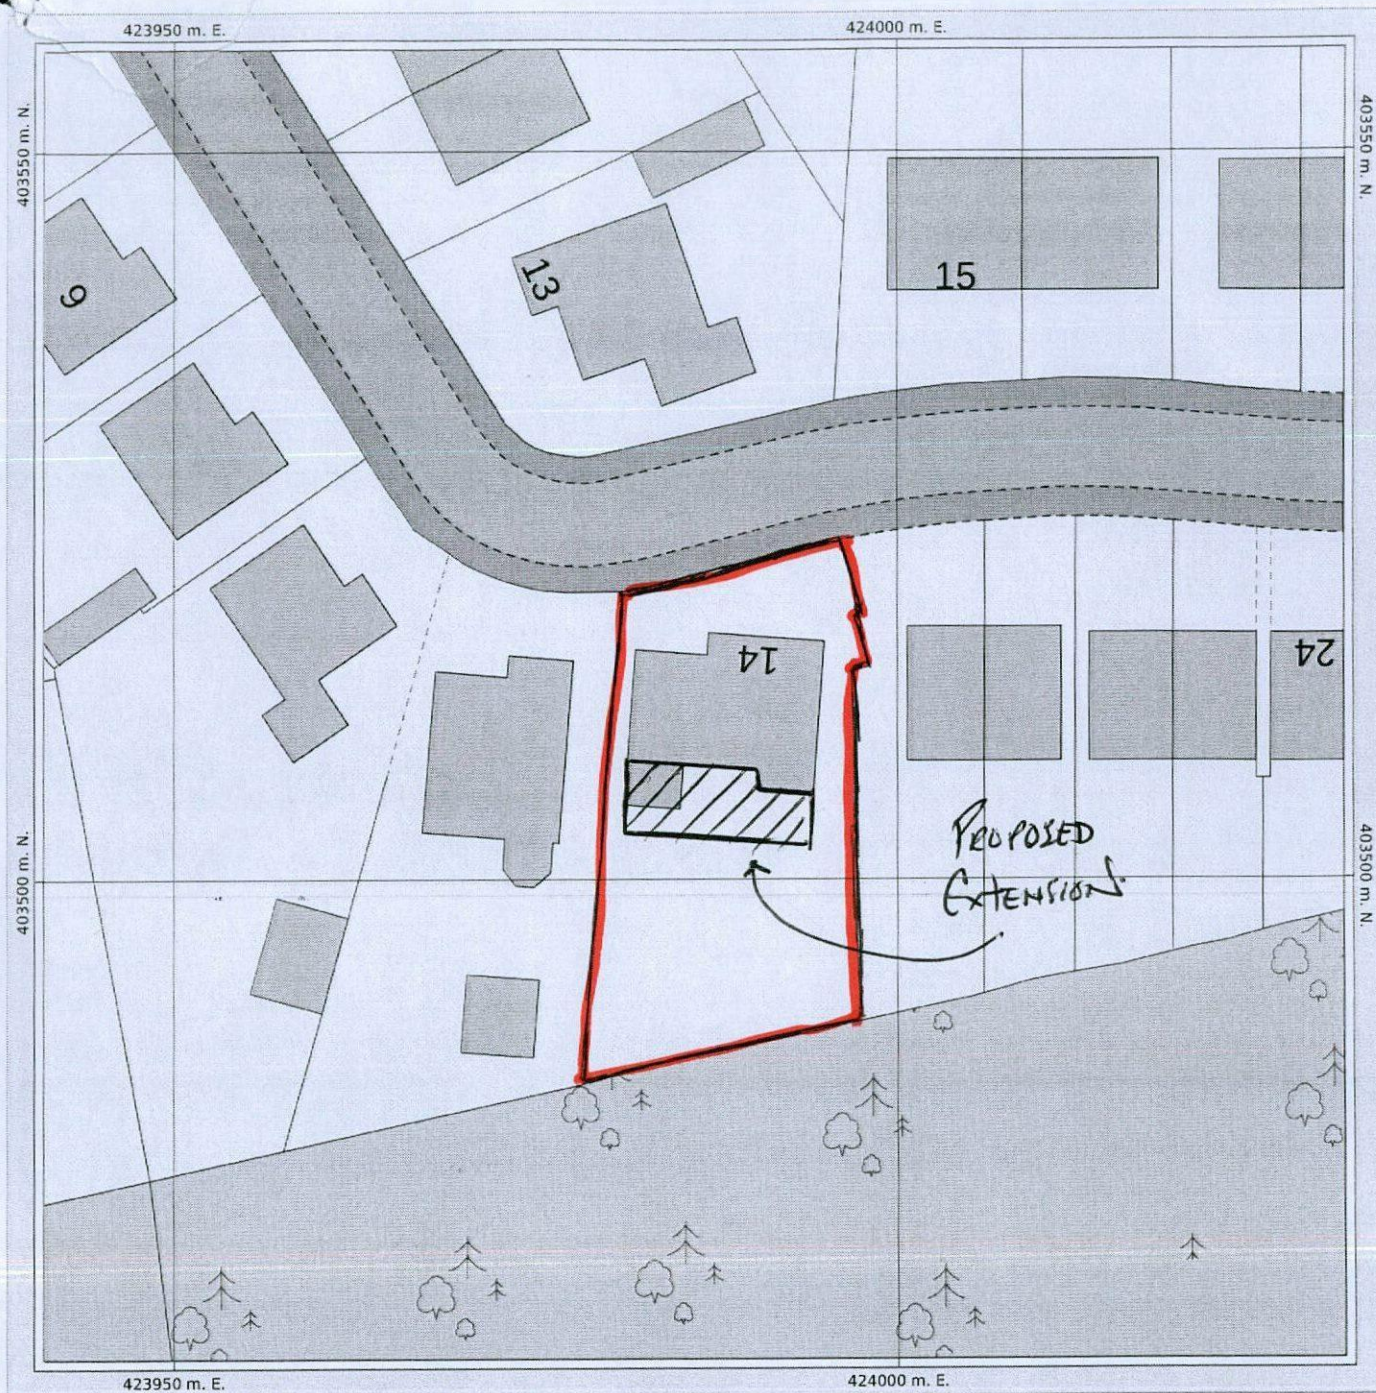

Date of Production: May 12th, 2017

Full data attribution: www.mapsherpa.com/data/os/#master
 © Crown copyright and database rights 2017 Ordnance Survey 100054682.

© 2014-2017 DM Solutions Group, MapSherpa. All rights reserved.

Use of this map and its contents are governed by the MapSherpa
 Terms and Conditions available at www.mapsherpa.com/terms

We make every effort to ensure the accuracy of data in our publications,
 however, it is possible that errors may be present. While we sincerely regret any
 inconvenience this may cause you, we cannot accept responsibility for any
 damages that may arise from using this publication.

The representation of a road, track or path is no evidence of a right of way.
 The representation of features a lines is no evidence of a property boundary.



0 m 5 10 15 20 25 30 m

Ground Scale: 1:500
 Bottom Left: 423941 403467 Top Right: 424031 403557
 Center: 423986 403512
 Area: 90m x 90m

14 SAUNDERSON ROAD
 PENISTONE, SHEFFIELD
 S36 9DU

Block Plan.



Date of Production: May 12th, 2017

Full data attribution: www.mapsherpa.com/data/os/#master
 © Crown copyright and database rights 2017 Ordnance Survey 100054682.

© 2014-2017 DM Solutions Group, MapSherpa. All rights reserved.

Use of this map and its contents are governed by the MapSherpa
 Terms and Conditions available at www.mapsherpa.com/terms

We make every effort to ensure the accuracy of data in our publications,
 however, it is possible that errors may be present. While we sincerely regret any
 inconvenience this may cause you, we cannot accept responsibility for any
 damages that may arise from using this publication.

The representation of a road, track or path is no evidence of a right of way.
 The representation of features a lines is no evidence of a property boundary.



0 m 10 20 30 40 50 60 70 m

Ground Scale: 1:1250
 Bottom Left: 423887 403413 Top Right: 424085 403611
 Center: 423986 403512
 Area: 200m x 200m

14 SAUNDERSON ROAD
PENISTONE, SHEFFIELD
S36 9DU