

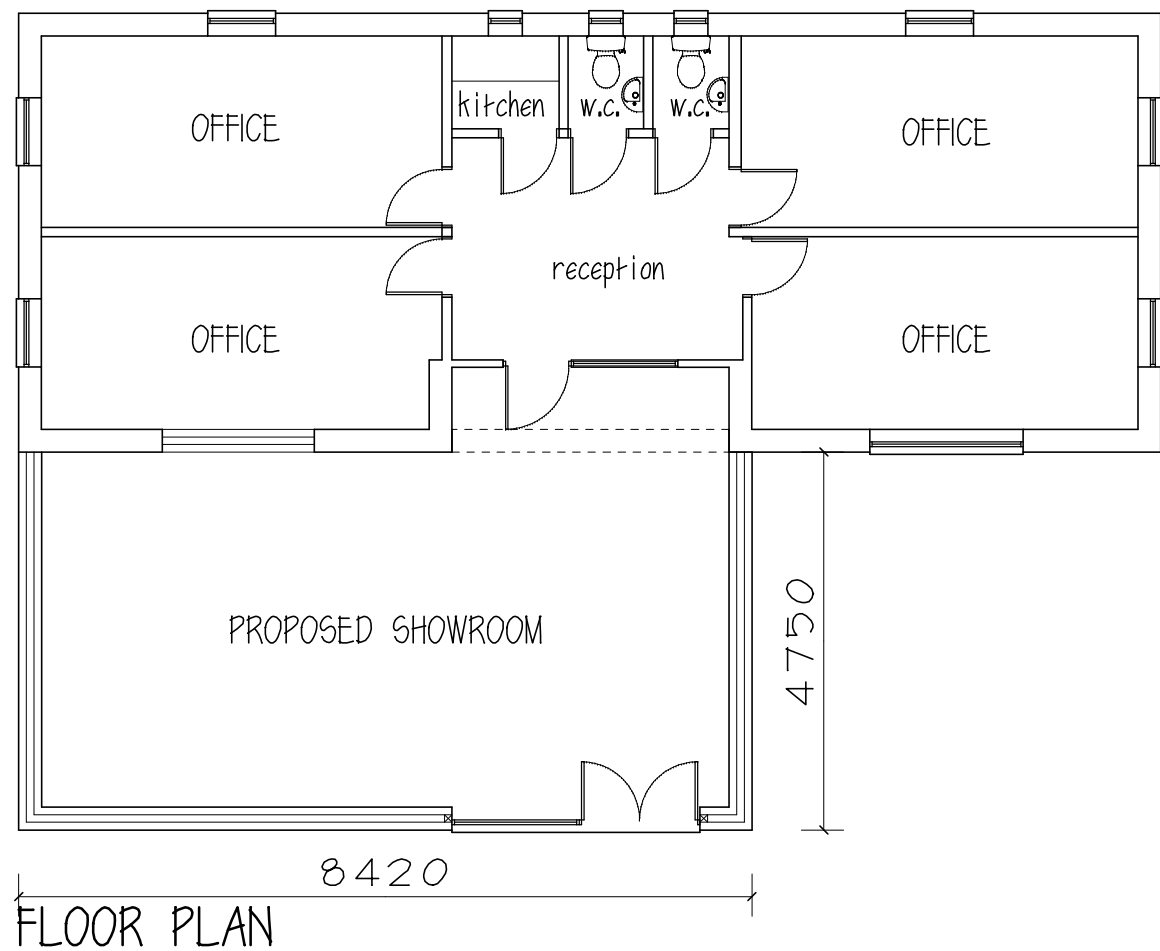


SIDE ELEVATION

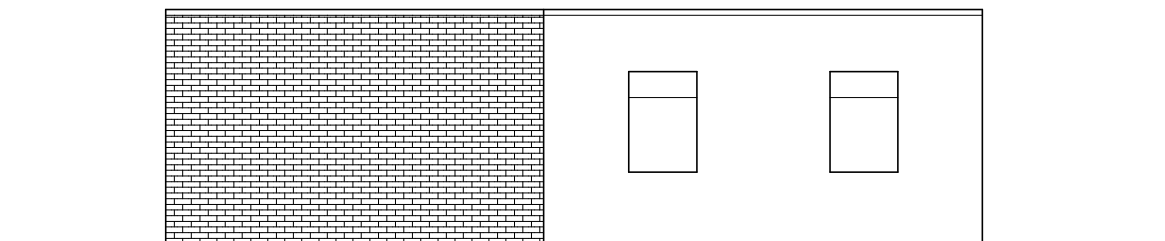

SIDE ELEVATION

ROOF - flat roof with brick parapet
to match existing
WALLS - brickwork to match
DOORS & WINDOW - brown Upvc

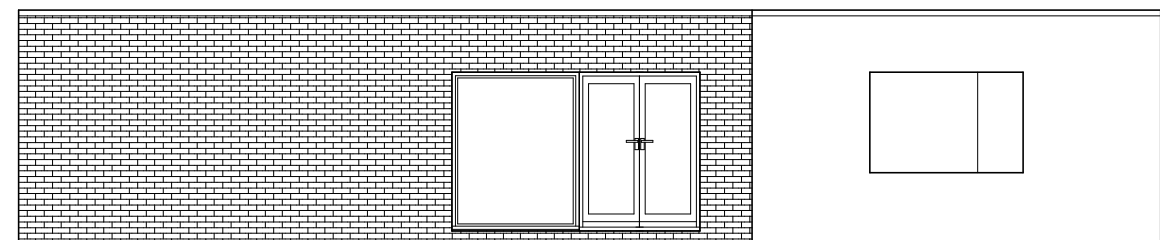

FRONT ELEVATION

HOYLAND DISMANTLING CO.

PROPOSED SHOWROOM EXT.
TO EXISTING OFFICES/SHOWROOM
TINKER LANE
HOYLAND COMMON

PLAN AND ELEVATIONS

1:100@A3 AUG13

Peter Thompson

"Linwood"

Barnsley Road

Dodworth

Barnsley S75 3JR tef. 01226 201391

m. 07973251730

e-mail peter-thompson@hotmail.co.uk



M.C.I.A.T.