
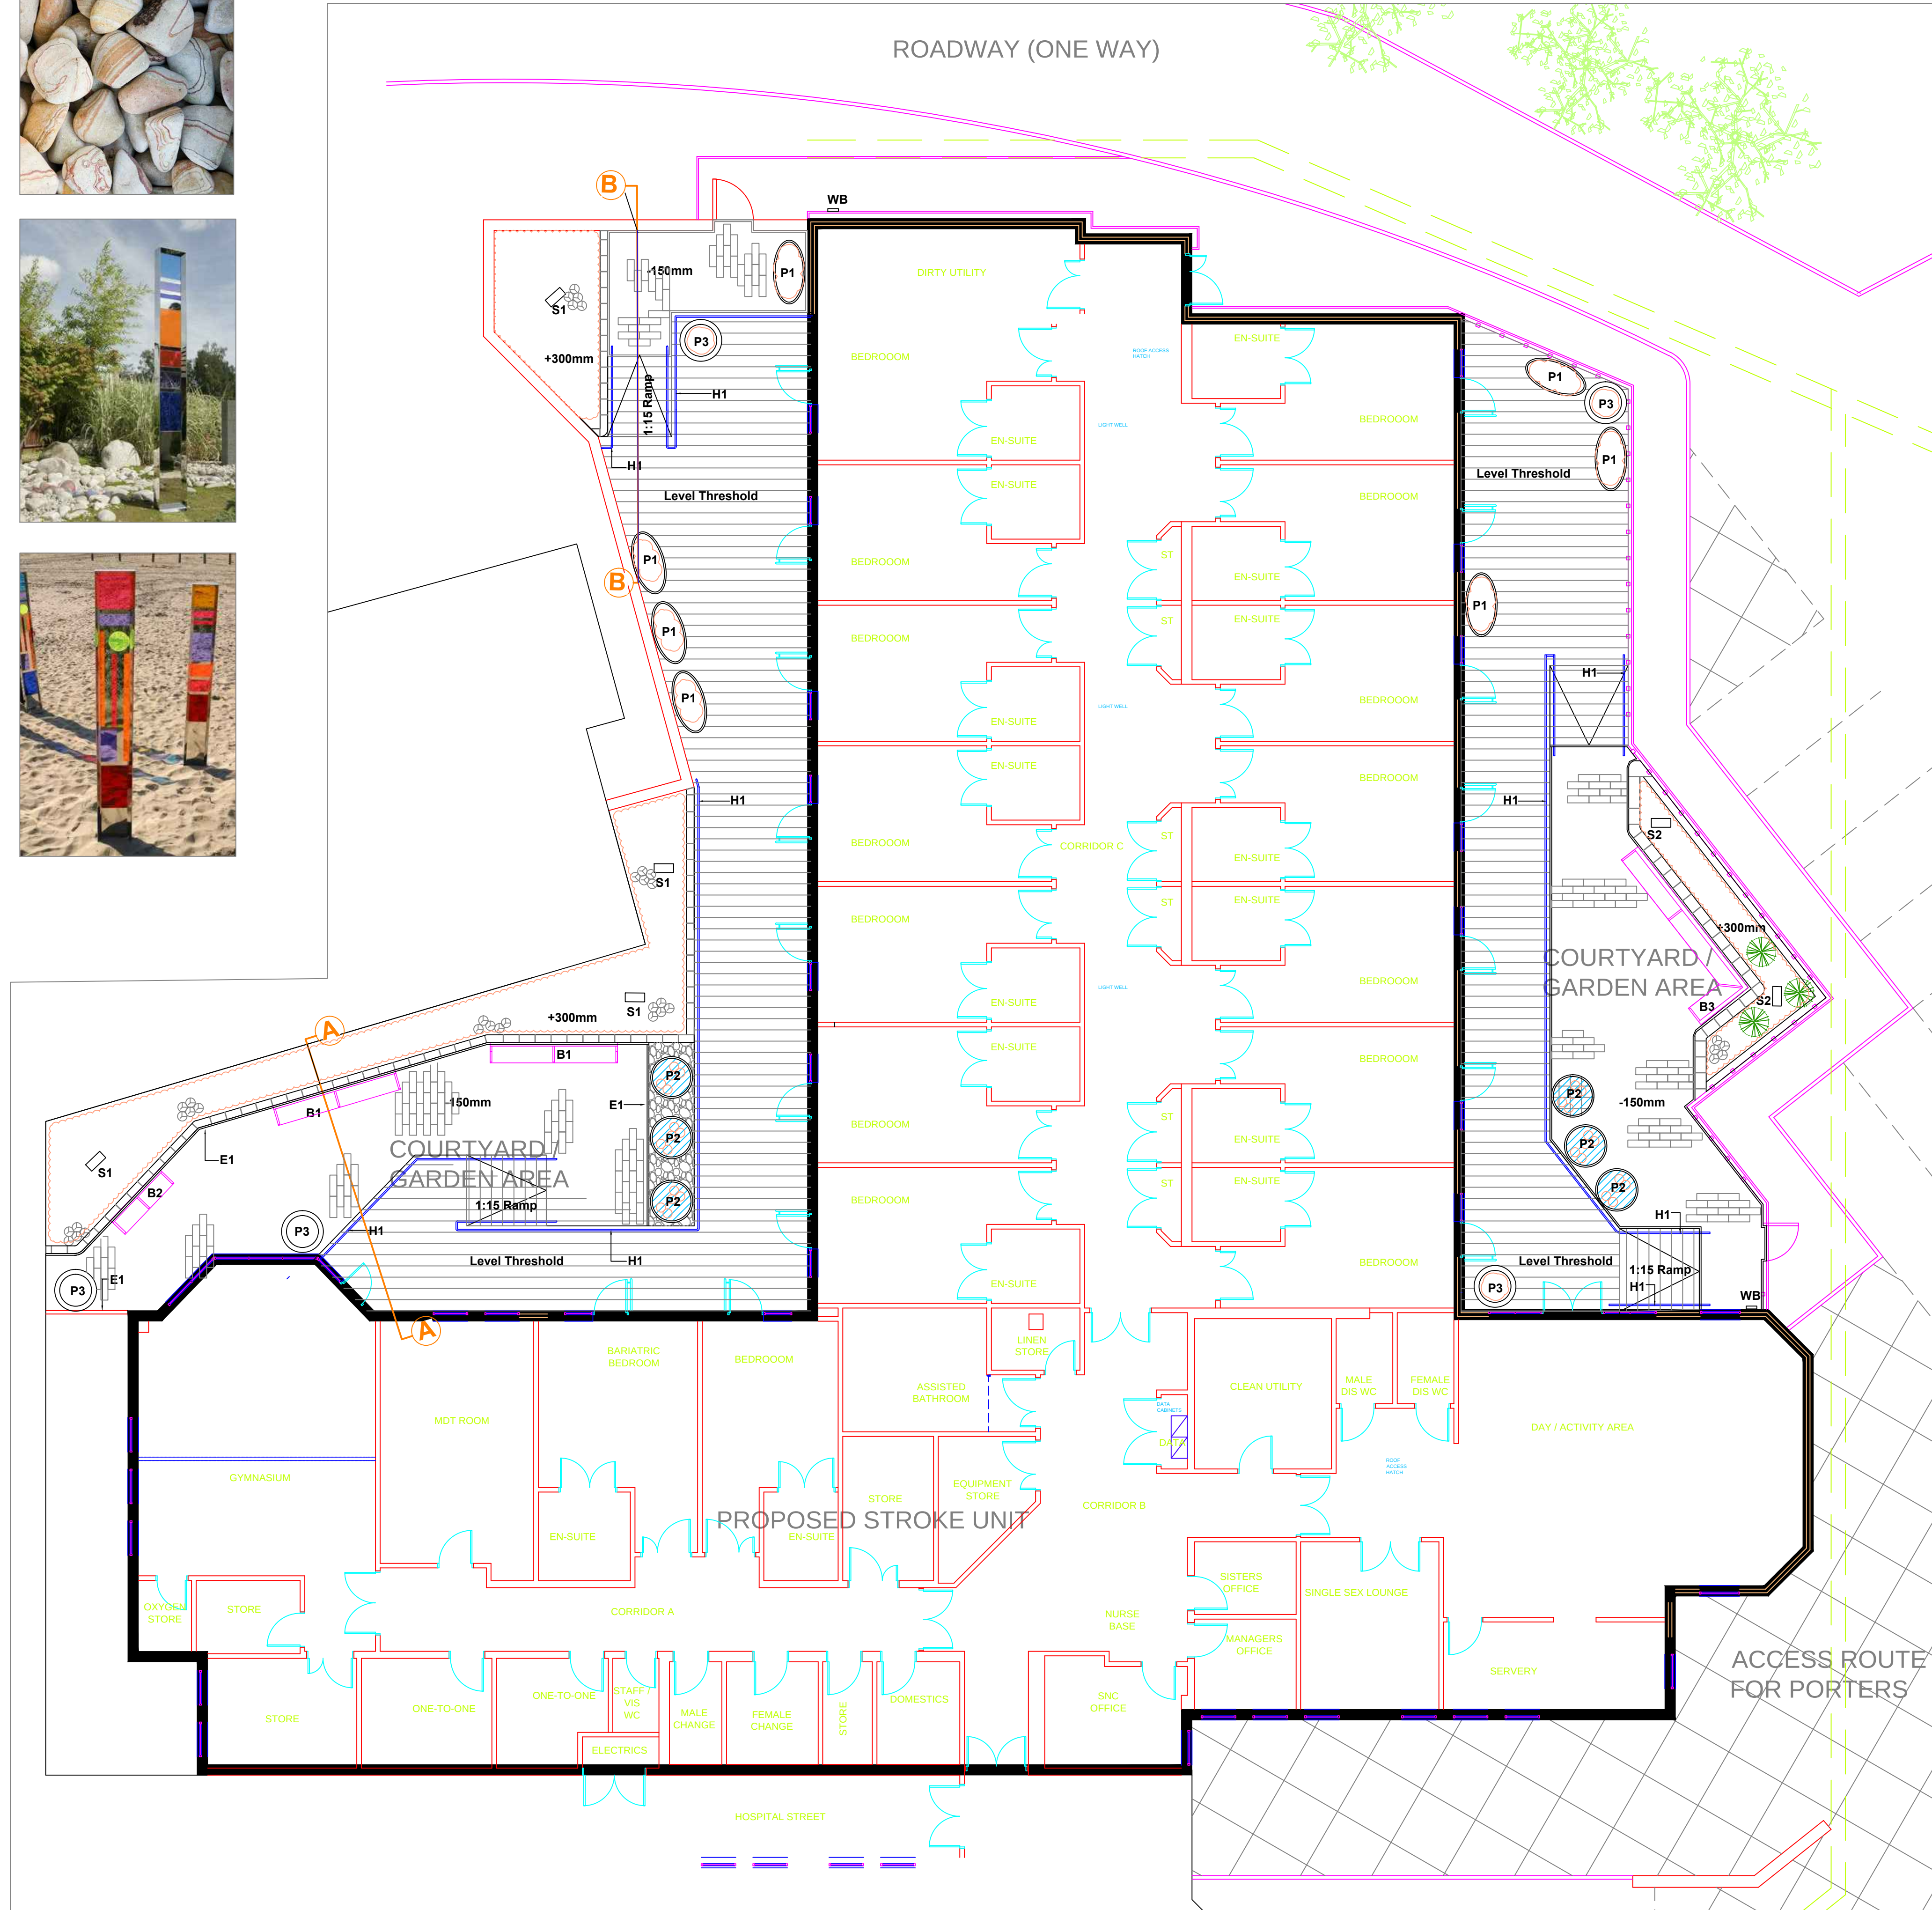


HARD LANDSCAPE PALETTE

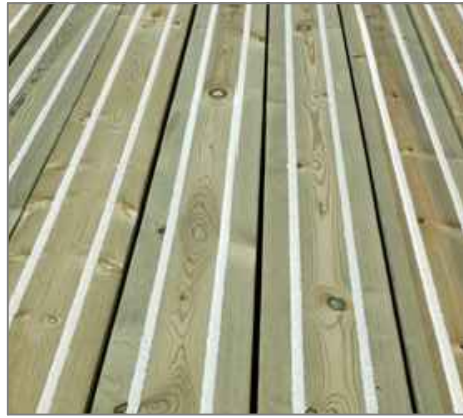


KEY

HARD LANDSCAPE
Refer to NBS Landscape Specification

Decking

Non-slip decking, C16 grade smooth boards with 2no. anti-slip inserts for inclusive access. European Redwood with fine textured white aggregate inserts.

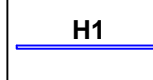

H1


Handrail

900mm High horizontal handrail to edge of deck and ramp.




Paving

Granite aggregate precast concrete linear paving, staggered bond, laid on sand bed and Type 1 sub-base. 600 x 200 x 63mm. marshalls Celestia, colour Suriya or similar approved.

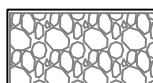

Gravel


Gravel surfacing, 50mm thickness over weed-proof fabric mulch and compacted Type 1 hardcore base. Angular Ivory White, available from Long Rake Spar or similar.

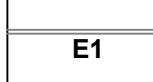

E1


Edging

PCC Concrete edging, 50mm width on concrete haunching.

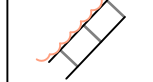

Raised Bed


Overall height above GL 450mm.
Pale buff F2 brick, half-staggered bond 215x102.5x65mm category 2 clay masonry unit F2 durability. Hanson 'Thoresby Buff Multi' or similar. W215mm wall.
Coping: Pre-cast stone, L440 x W215mm x H100mm. Colour: Natural. 20mm radius section. Specials for corner and end pieces, all external sides faced with light acid etched finish. Retaining sections along existing walls/ buildings to receive non-toxic waterproof coating. Retaining sections along fence to be constructed with double thickness pre-cast concrete block wall, with waterproofed coating, pre-cast coping to match.

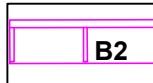

B2

Benches

Bespoke slatted timber benches, with timber backrest and armrests and brushed stainless steel legs. Air-dried English Oak.
B1: L3600mm x W475mm x H450mm
B2: L2000mm x W475mm x H450mm
B3: L5050mm/1700mm x W475mm x H450mm

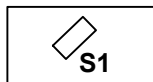

S1

Sculptural Column

Coloured acrylic and stainless steel column H2000 x W250 x D250mm.
To bring colour, light and life to courtyard garden, appears lit up inside in sunlight, casts interesting shadows.

S1: Spectra 4 by IOTA Design or similar
S2: Spectra 6 by IOTA Design or similar



Feature Boulders

Group of 5no. rounded feature boulders c. 250mm each. 'Rainbow' boulders, sandstone, buff with red/ orange banding.



P1

Planters

Glass reinforced concrete planters, stony finish, available from Urbisdesign (01759 373839) or similar.
P1: 'Lagoon' oval planter, with pre-drilled drainage holes. L180cm, W90cm, H48cm. 85kg. Colour: Stony Dolomite white



P2

P2


P2: 'Lily Bowl' as a container water garden, no drainage holes, with pond liner. Clean bricks used as shelving support for aquatic plant baskets, to plant at optimum depth in the water. D118cm, H40cm 45kg.
Stony slate finish (dark grey) to create a reflective surface.



P3

P3

P3: 'Poppy' round planter D118cm H58cm. 75kg. Pre-drilled drainage holes. Finish: Rusty.

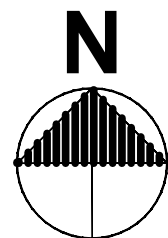

A	13.7.12	CEB	ECUS	PRELIMINARY
Rev	Date	Initials	Checked	Revision
 ENVIRONMENTAL CONSULTANTS				Brook Holt Blackburn Road Sheffield S61 2DW Tel. (0114) 2669292 www.ecusltd.co.uk
Job KENDRAY HOSPITAL STROKE UNIT				
Title Hard Landscape Layout				
Drawn by CEB	Date July 2012	Scale 1:100	Drg. no. L3992/01	