
Land Registry Official copy of title plan

Title number **SYK440802**
Ordnance Survey map reference **SE3402SE**
Scale **1:1250**
Administrative area **South Yorkshire : Barnsley**

EXISTING.

©Crown Copyright. Produced by Land Registry. Reproduction in whole or in part is prohibited without the prior written permission of Ordnance Survey. Licence Number 100026316.

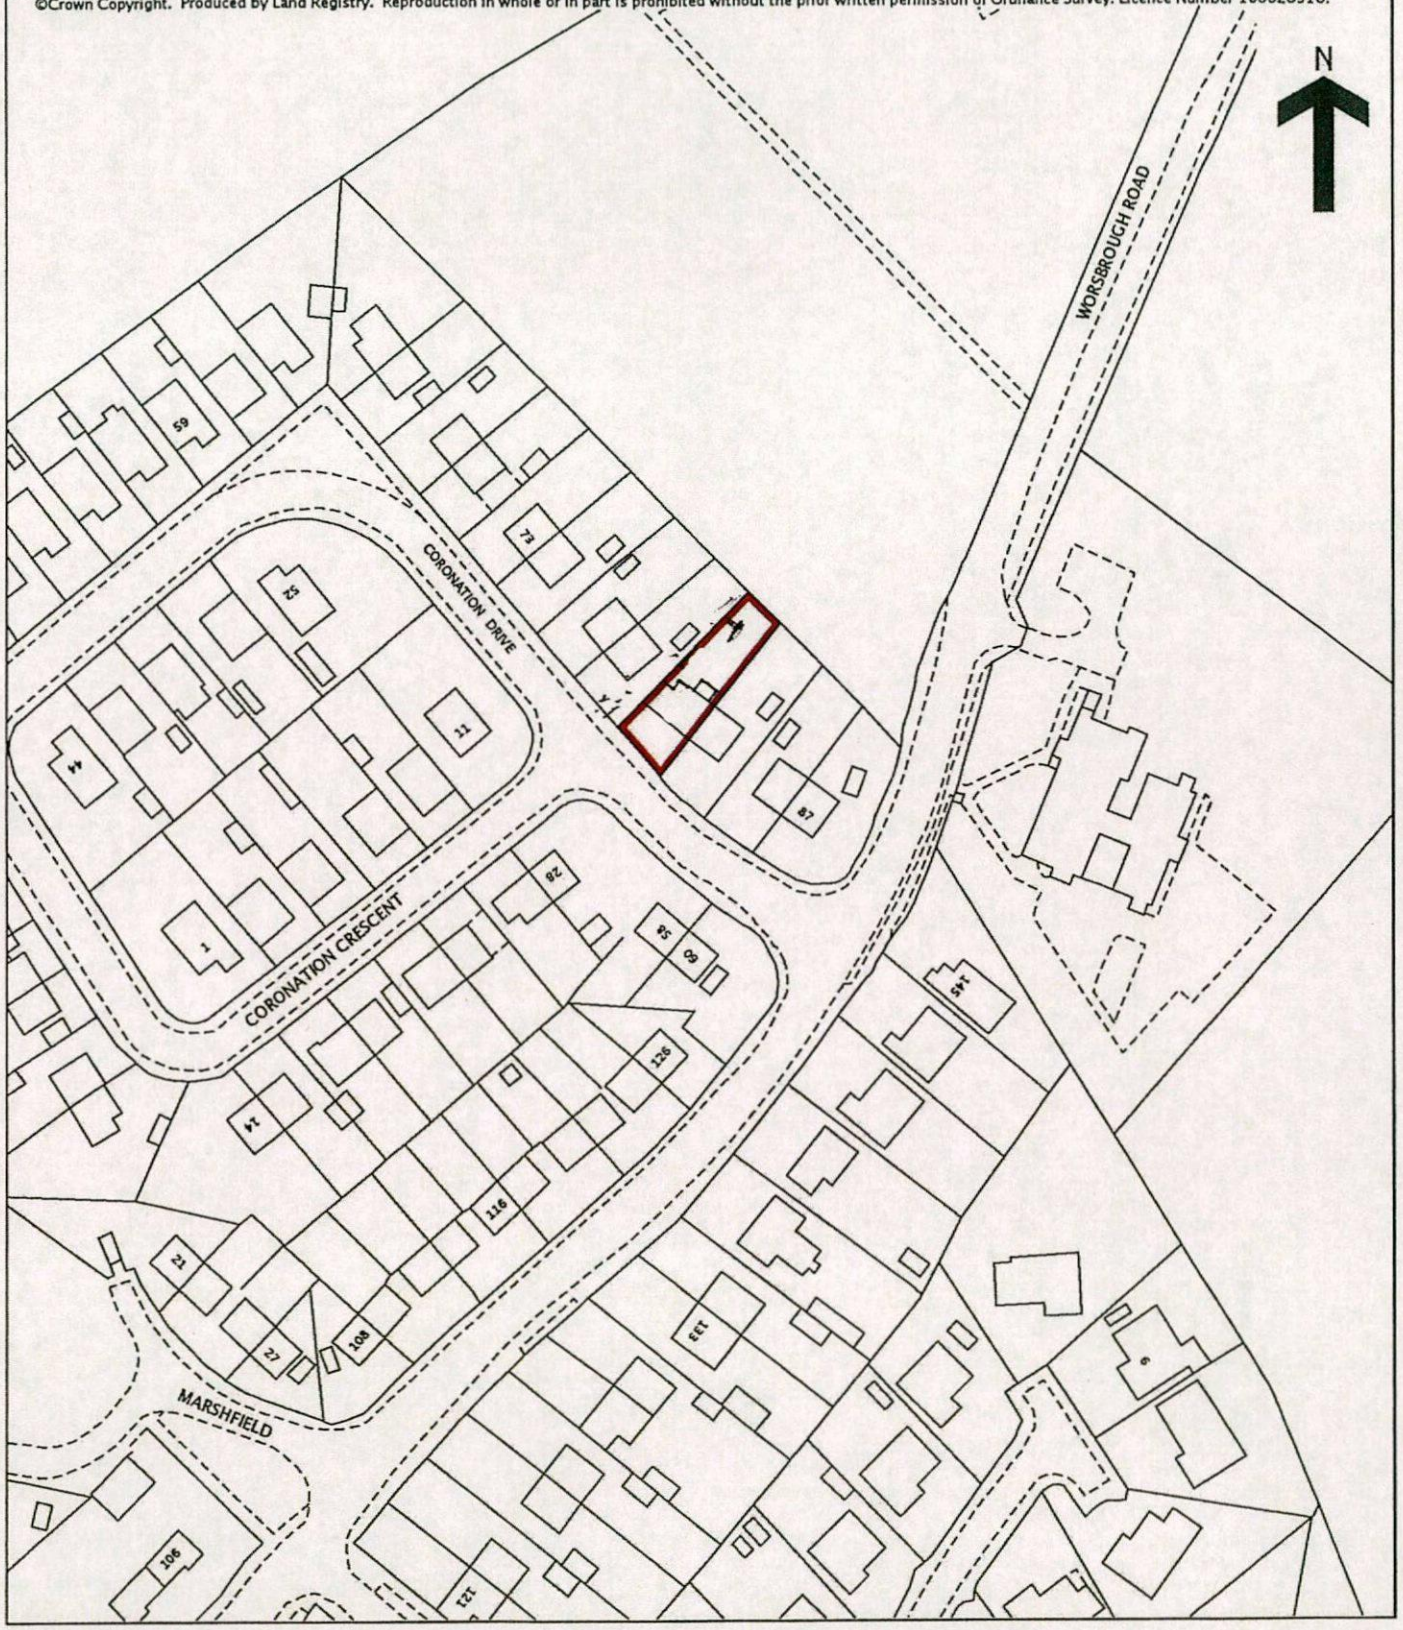


This official copy is incomplete without the preceding notes page.

Land Registry Official copy of title plan

Title number **SYK440802**
Ordnance Survey map reference **SE3402SE**
Scale **1:1250**
Administrative area **South Yorkshire : Barnsley**

PROPOSED.

©Crown Copyright. Produced by Land Registry. Reproduction in whole or in part is prohibited without the prior written permission of Ordnance Survey. Licence Number 100026316.

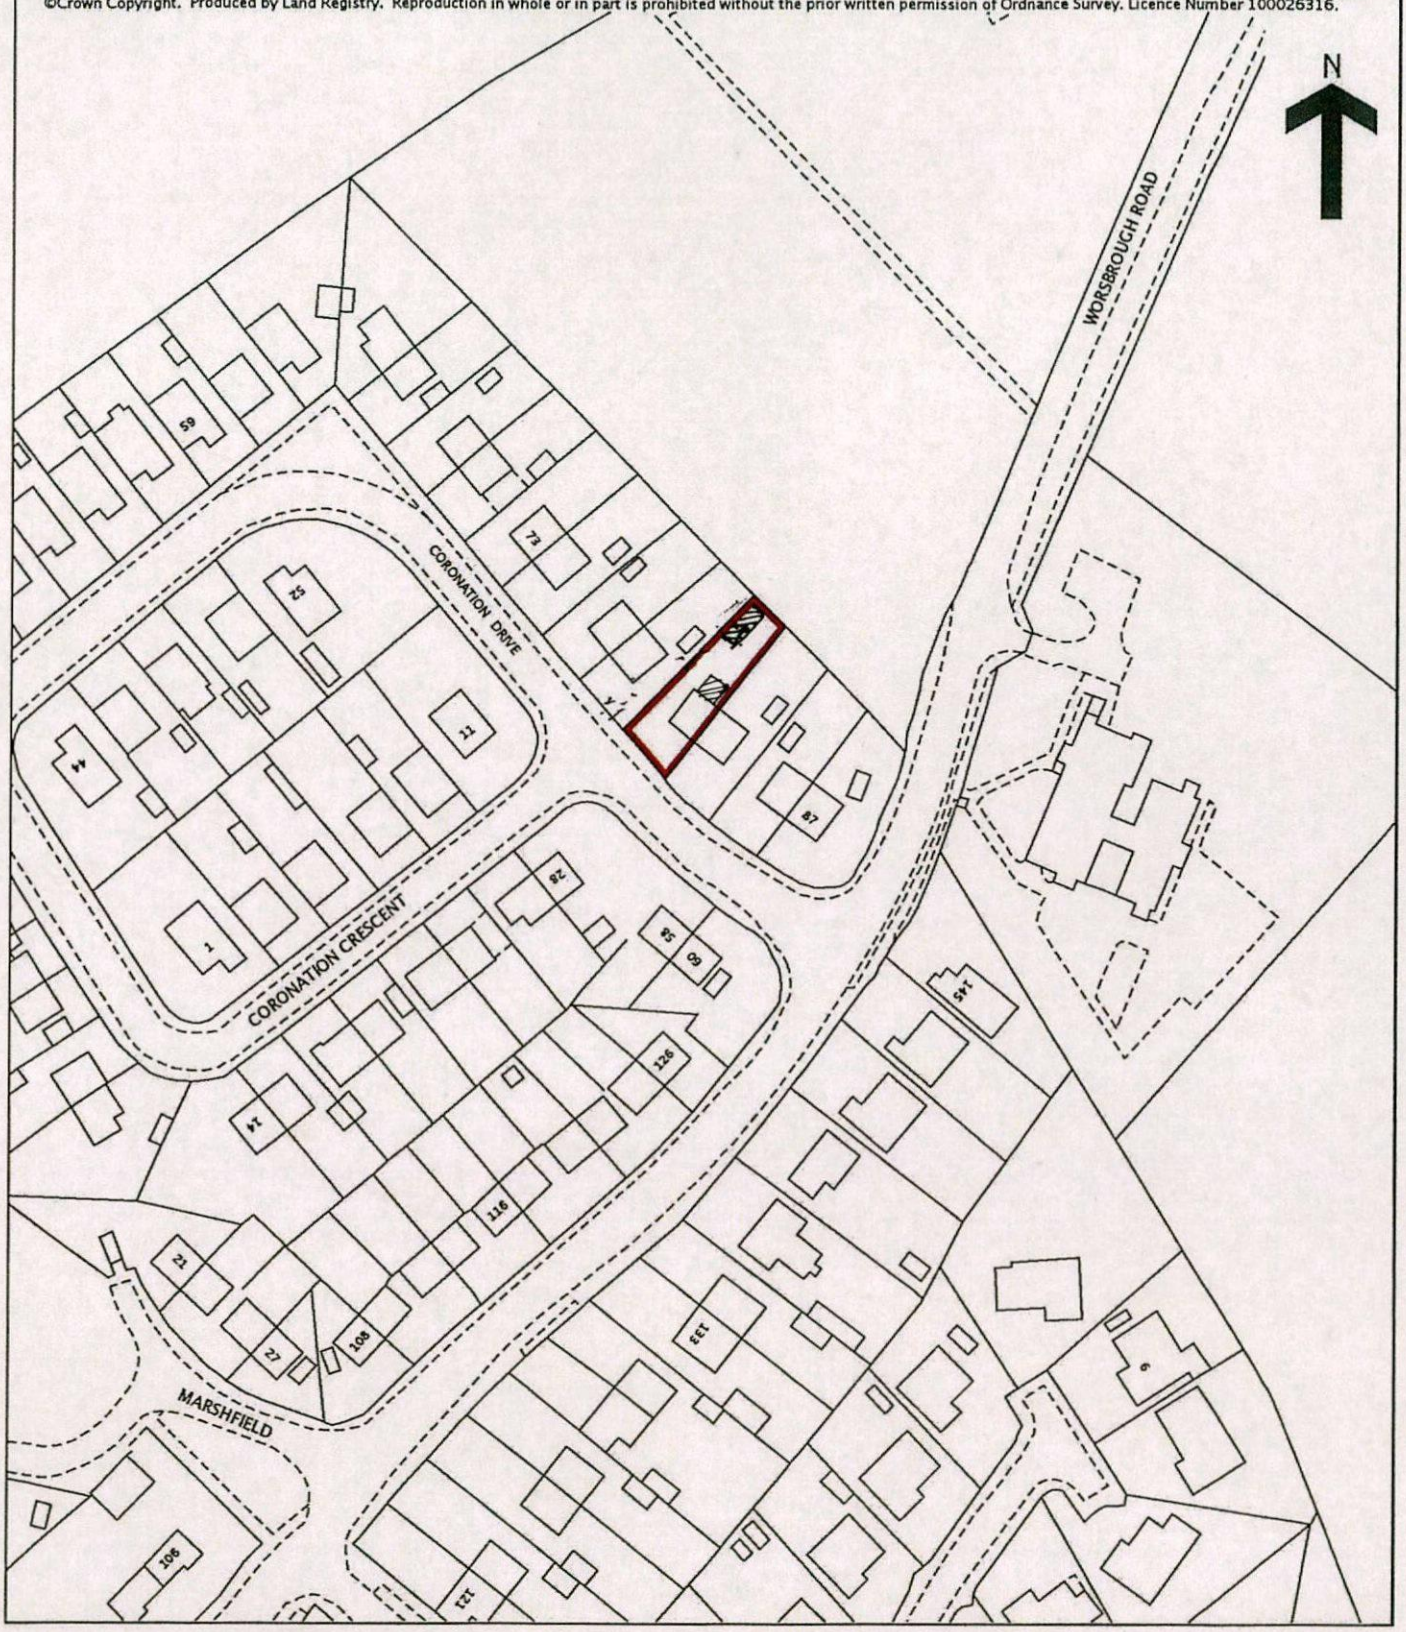

This official copy is incomplete without the preceding notes page.