


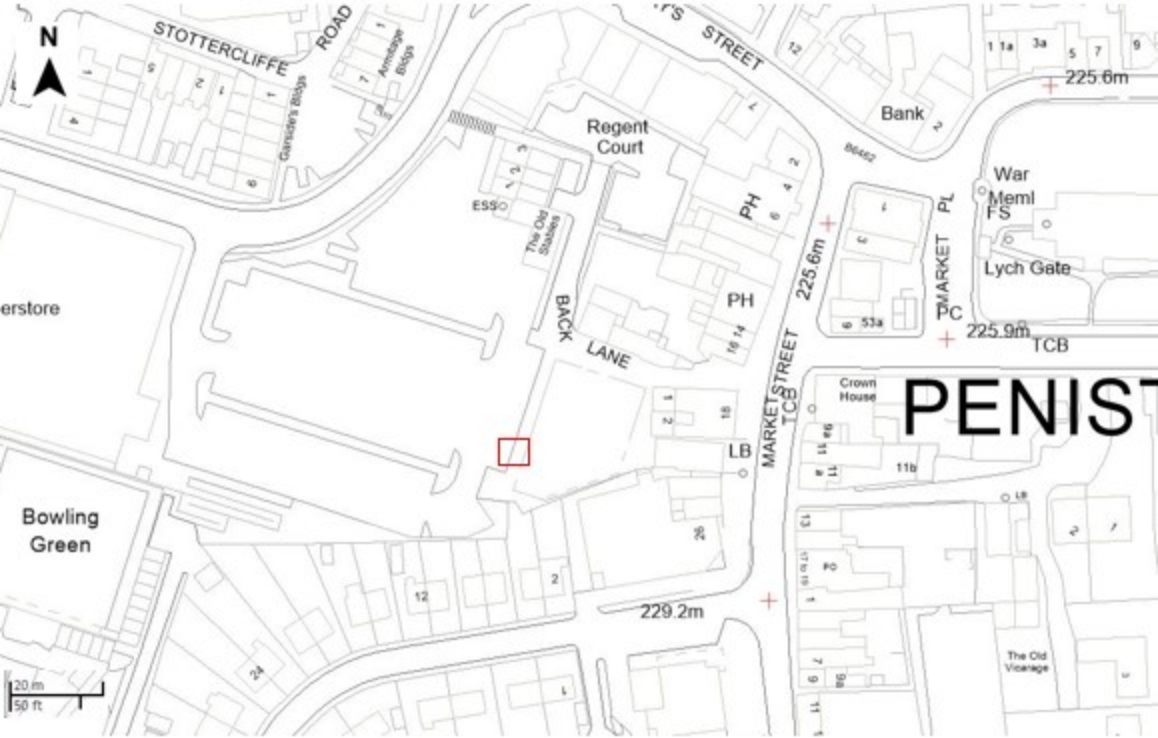

STOTTERCLIFFE ROAD

Garside's Bldgs

ROAD

Armsley Bldgs

Regent Court

ESSO

The Old Stables

BACK LANE

LANE

PH

PH

LB

MARKET STREET

TCB

Bank

War Meml FS

Lych Gate

MARKET PL

PC

TCB

PENISTONE

Crown House

Bowling Green

229.2m

225.6m

225.6m

225.9m

225.6m

20 m
50 ft