


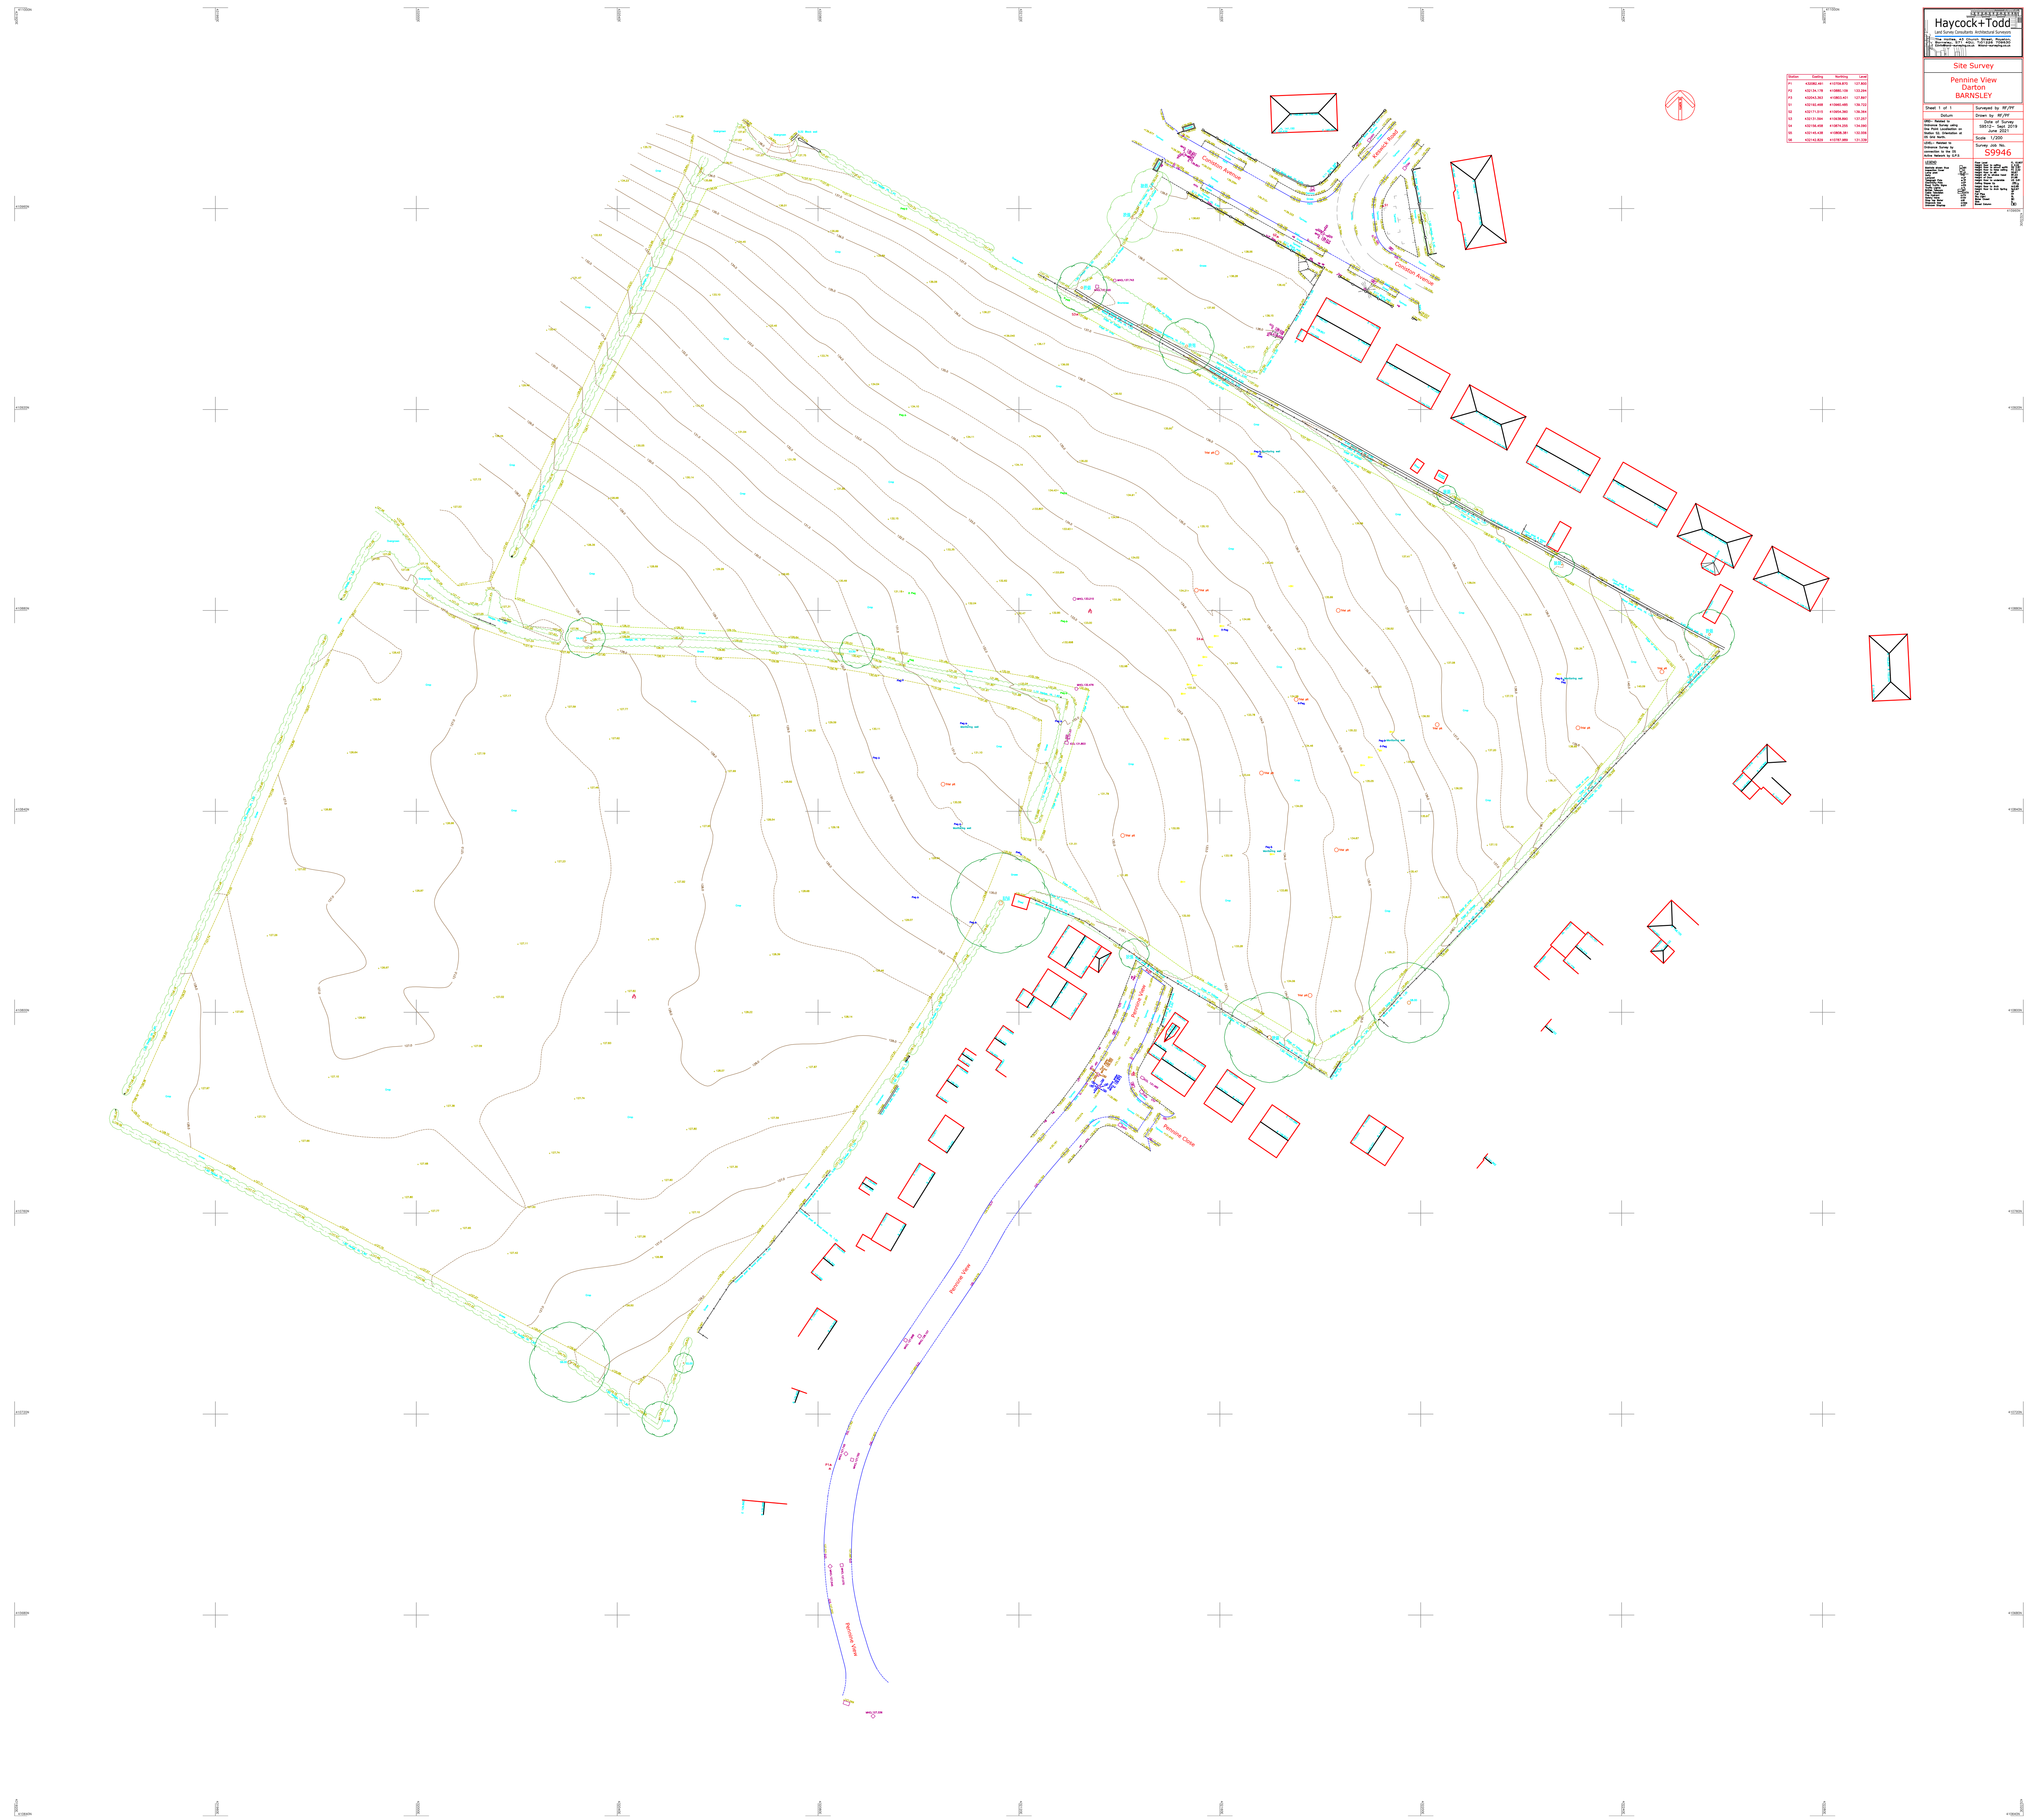

Haycock+Todd	
Site Survey	
Sheet 1 of 1	
