





Front Elevation.

1 : 100

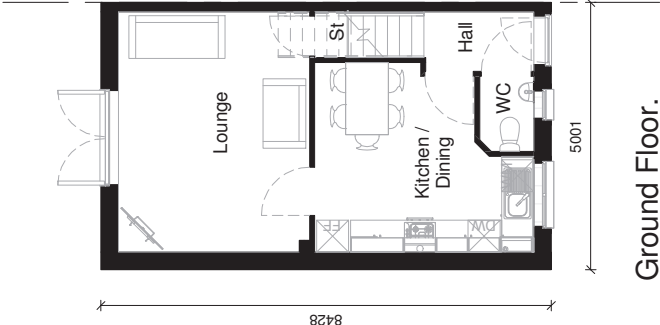


Ground Floor.

1 : 100

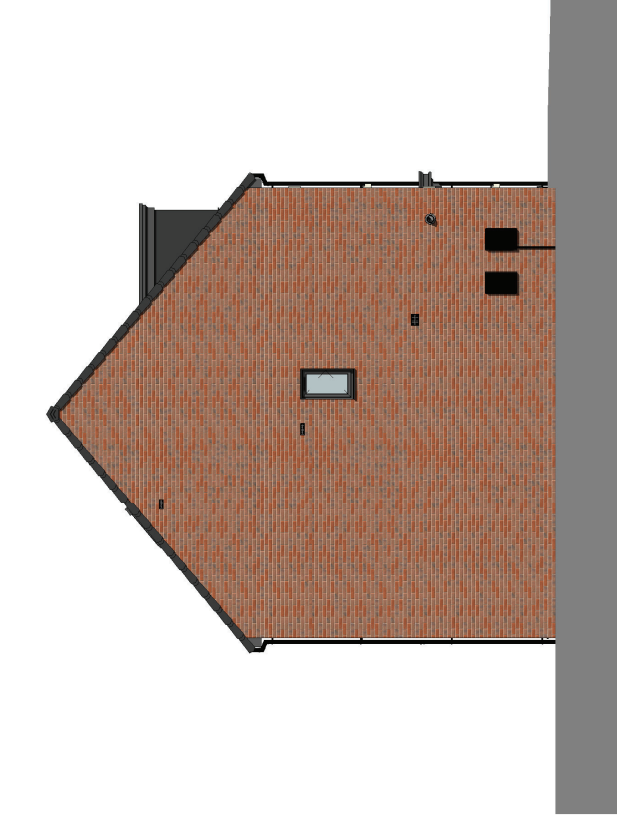

Left Elevation.

1 : 100

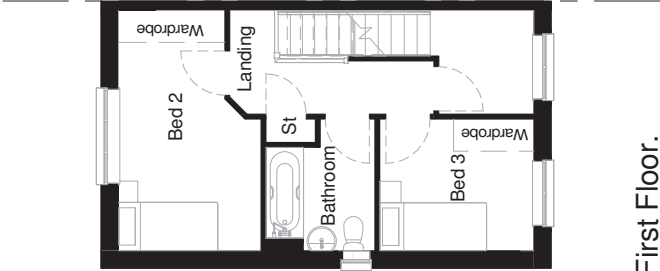


First Floor.

1 : 100



Rear Elevation.

1 : 100

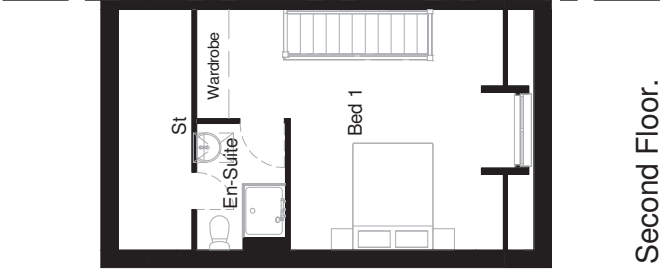

Second Floor.

1 : 100

Planning Sheet Notes:

Type and style of roof tiles and facing materials including external features such as canopies, eaves, fascia, windows and doors as site specification and to Local Authority Approval. SHOWN INDICATIVE ONLY ON THIS PLAN

Area Schedule - Sales			
Name	Area	Area Sq Ft	
Ground Floor GIA	34.97 m²	376.38 SF	
First Floor GIA	34.97 m²	376.38 SF	
Second Floor GIA	23.39 m²	251.77 SF	
	93.32 m²	1004.92 SF	

Area Schedule - Build			
Name	Area	Area Sq Ft	
Ground Floor Build	35.58 m²	383.01 SF	
First Floor Build	35.58 m²	383.01 SF	
Second Floor Build	26.51 m²	285.39 SF	
	97.68 m²	1051.4 SF	



House Type Range	Sub Range
2018 Range	OMS
Scale at A3	Drawn
As indicated	30/08/19
Checked	H51
Checked	H51

Project Title

The Bamburgh Working Drawing Pack

Sheet Name	Planning Drawings
House Type Code	BAMBUR
Code	END AS
Style Issue	- 01
Rolling	END AS
Heading	AS
Project	YK2STANDARD
Drawn	1200
Rev	1
Sheet	201