




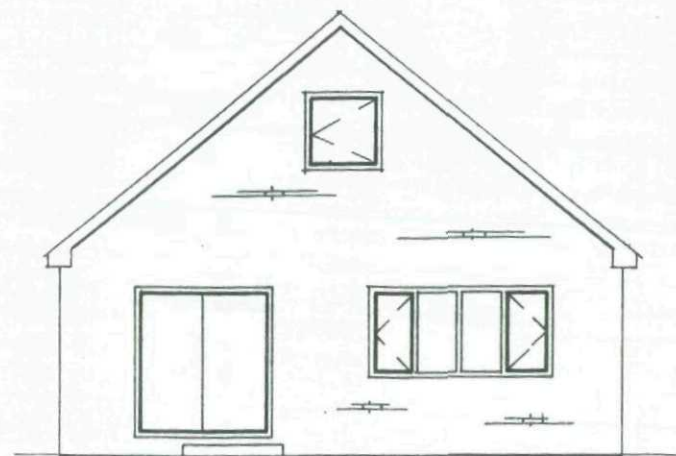


PROPOSED REAR VIEW

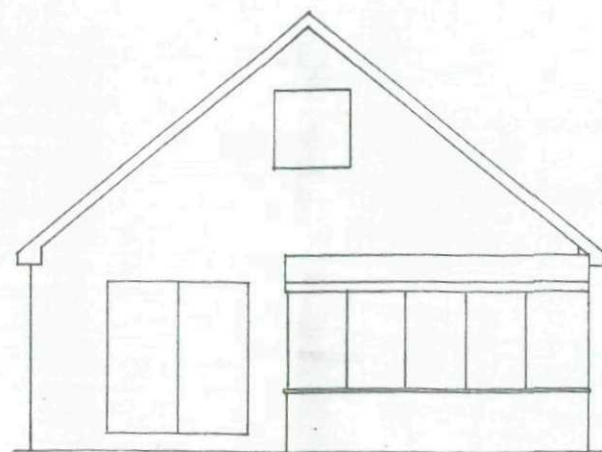


EXISTING REAR VIEW

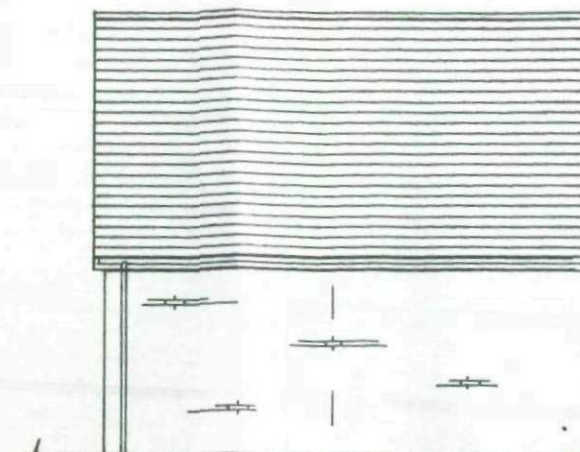


SIDE VIEW

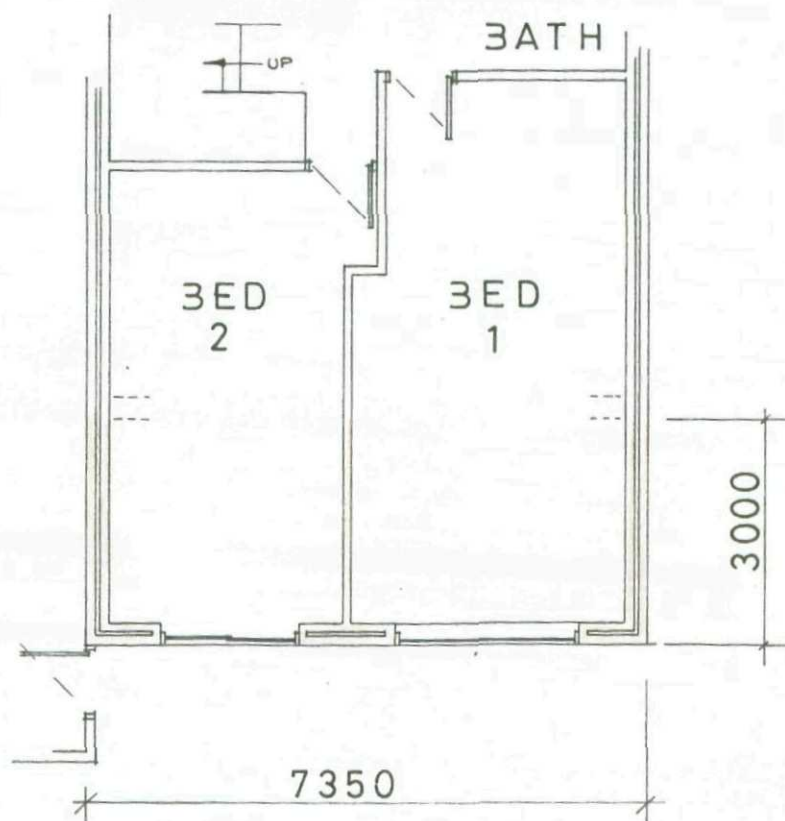

GROUND FLOOR
PLAN

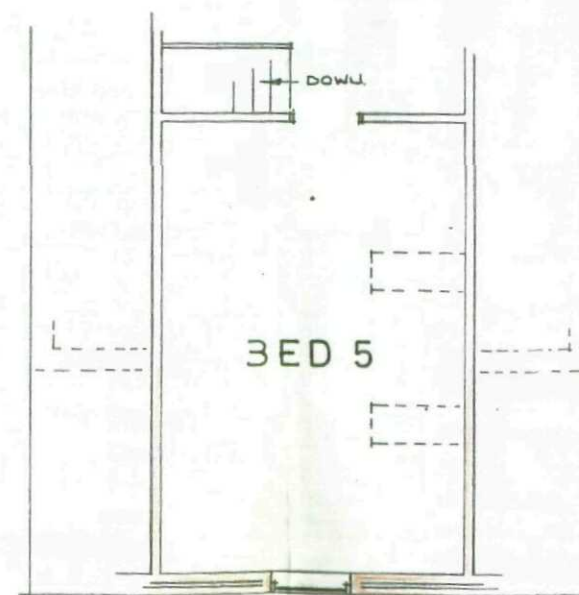


FIRST FLOOR
PLAN

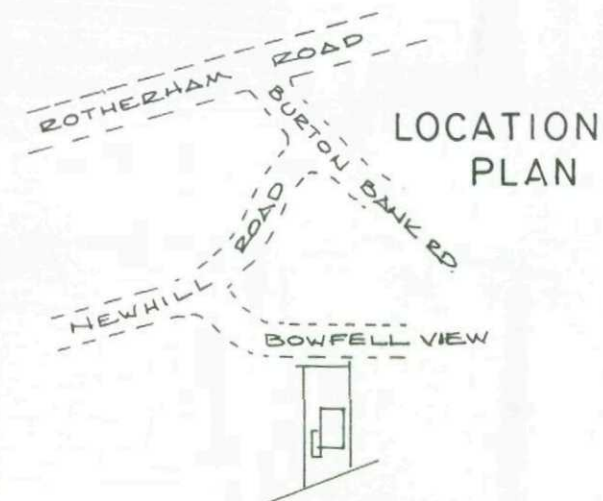

LOCATION
PLAN

BLOCK
PLAN
1.500

BOWFELL VW.

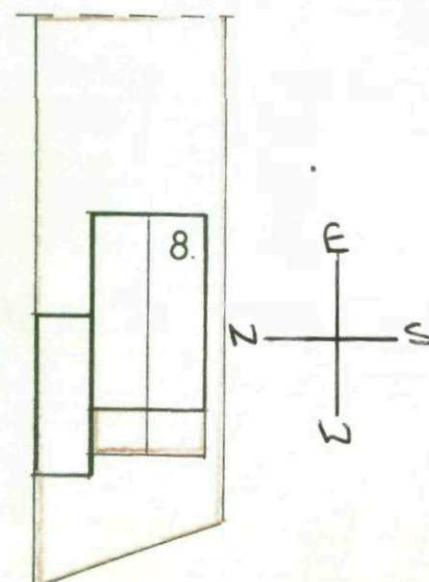

PROPOSED BEDROOM EXTENSION
8 BOWFELL VIEW. MONK BRETTON
SCALE. 1:100
FEB. '03