


NOTES:

This drawing is produced for use in the project only and may not be used for any other purpose. NPS Property Consultants Ltd accept no liability for the use of this drawing other than the purpose for which it was intended in connection with the project as recorded on the file.
This drawing is the property of NPS Property Consultants Ltd and shall remain their property.
This drawing may not be reproduced in any form without prior written agreement.
Do not scale from the drawing, use written dimensions only.

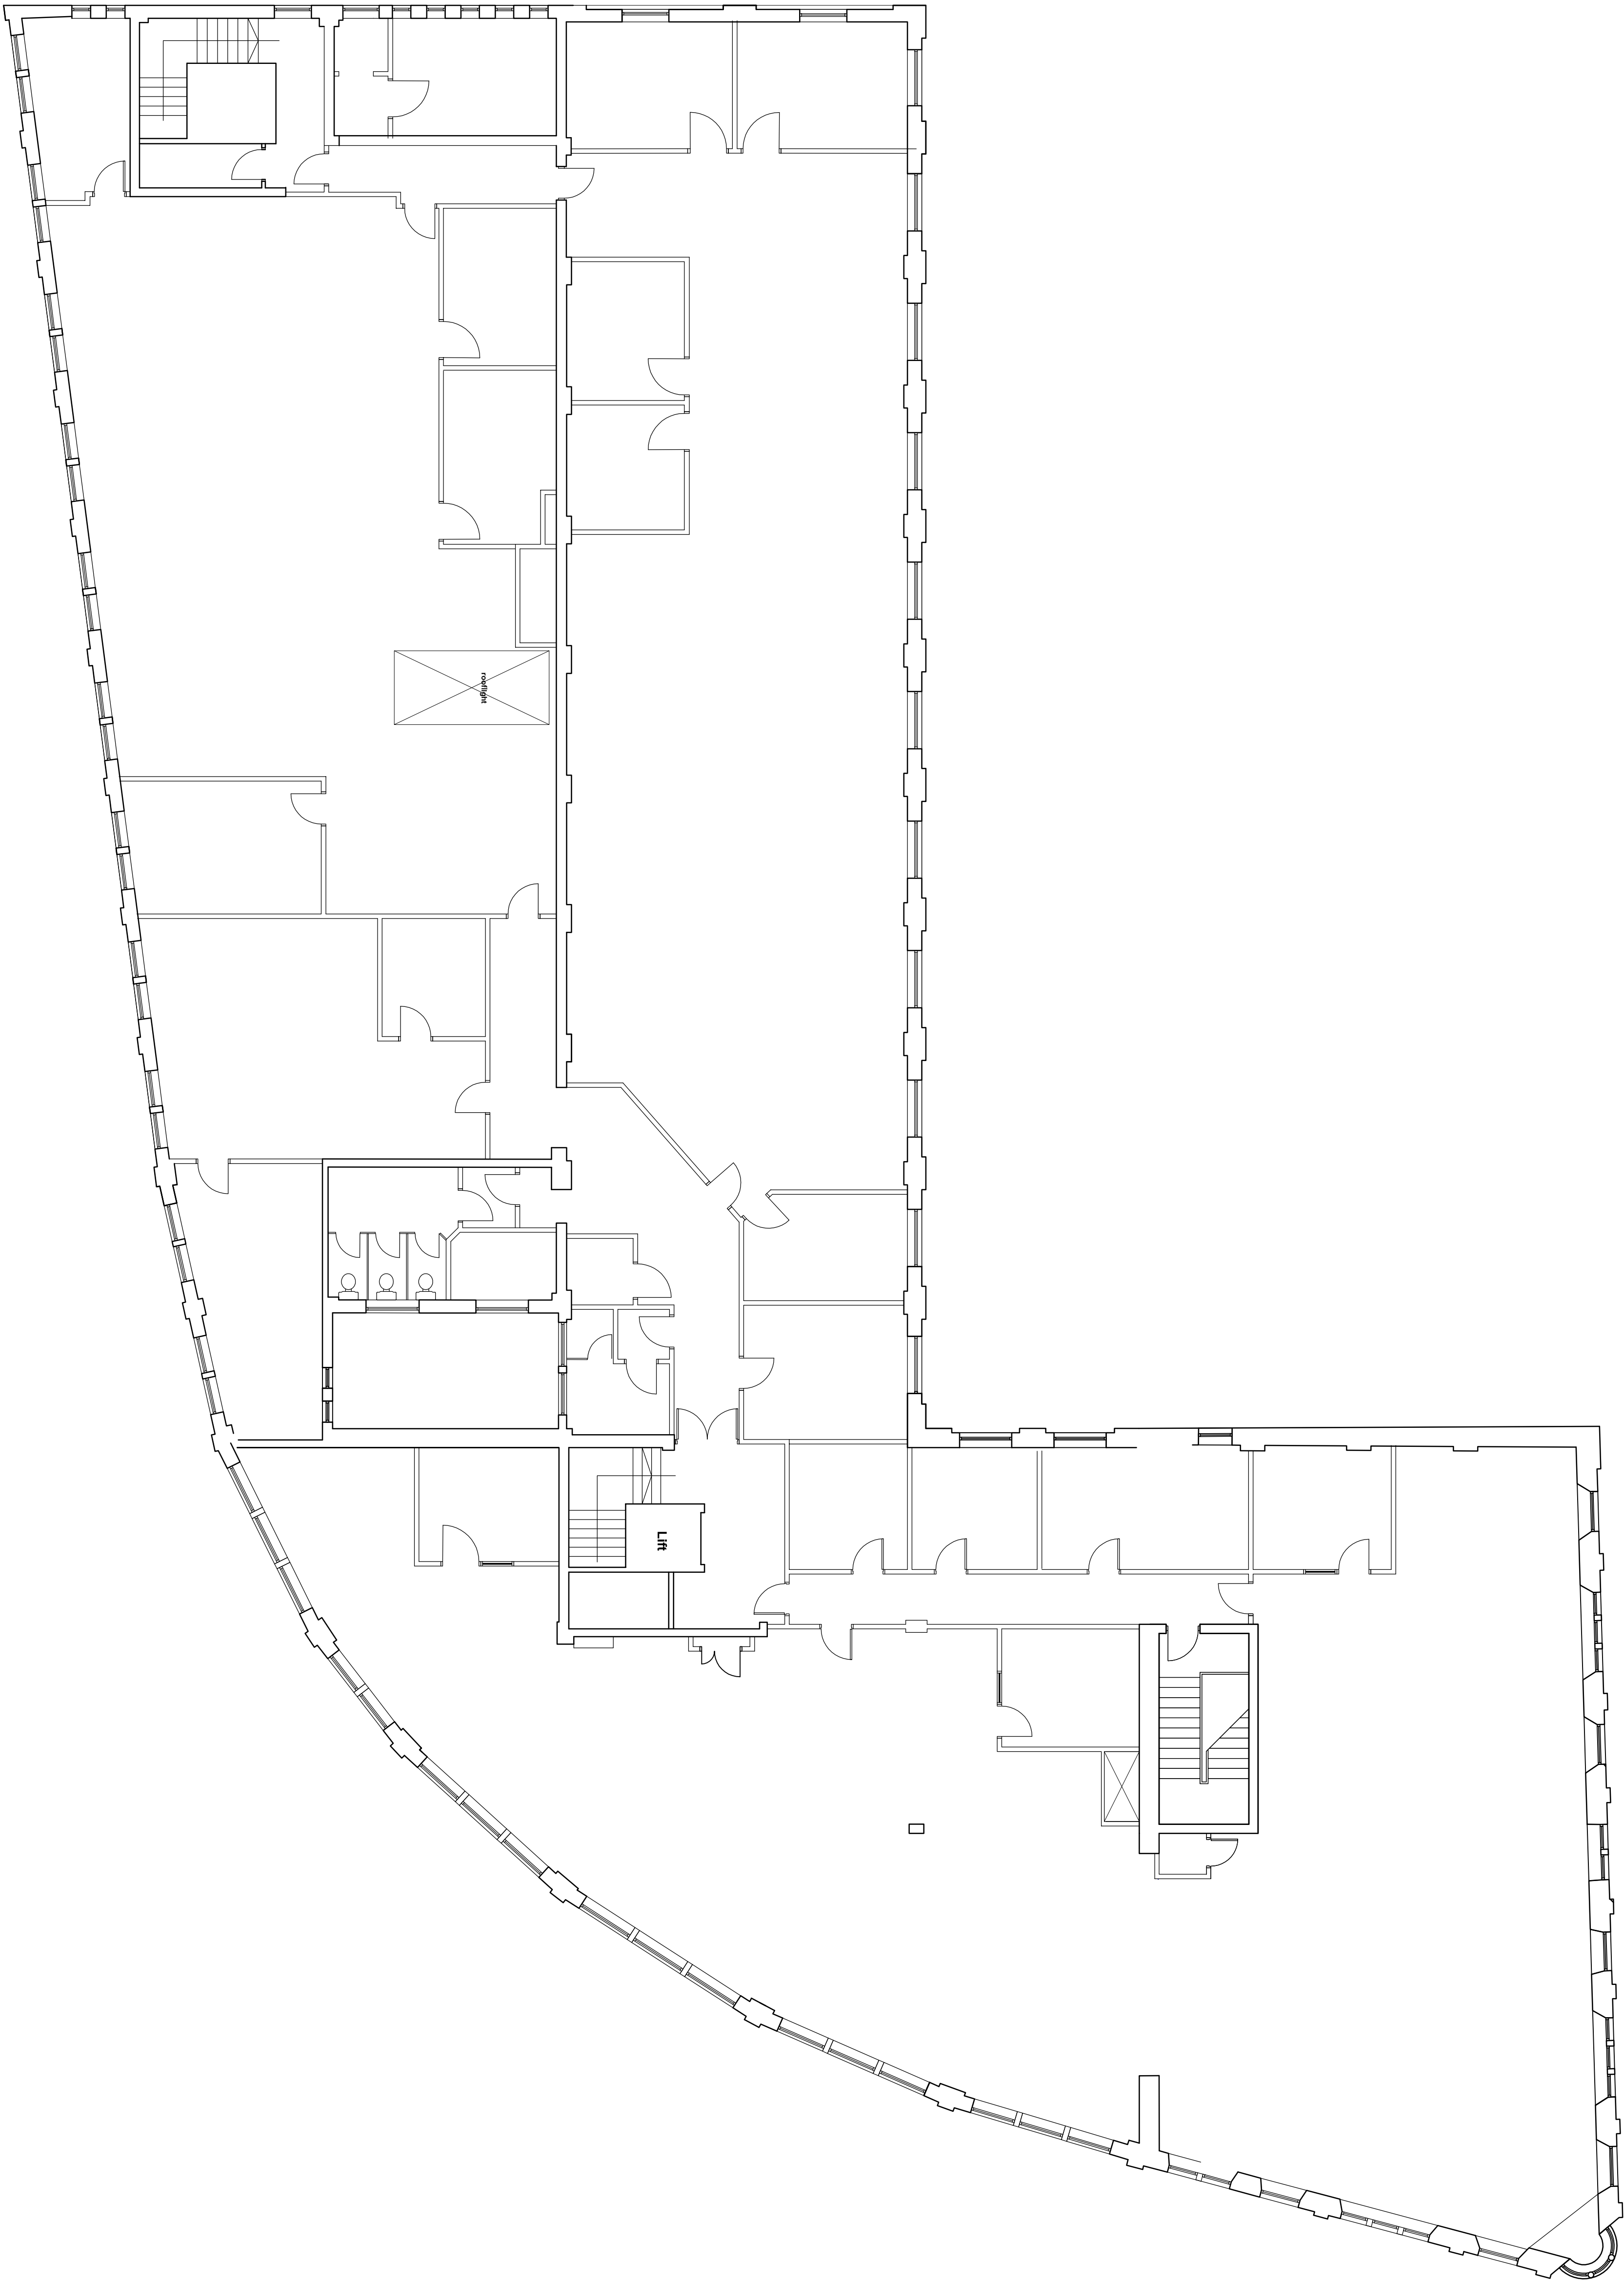

EXISTING SECOND FLR PLAN - 1:100 @ A1

PURPOSE OF ISSUE	
FILE STATUS CODE	
© COPYRIGHT NPS GROUP	
A1	
Small Scale Development Application of a Certificate of Approval (Other than Development) Online Survey (Access No: 100002074)	
Project Design and Management Services	
CLIENT ADULT LEARNING	
PROJECT INTERNAL ALTERATIONS AT WELLINGTON HOUSE	
TITLE EXISTING 2FLR LEVEL	
SCALES 1:1250 / 1:500	
DATE MARCH 2014	
DRAWN LJK	
CHECKED	
FILE / DRAWING NAME 14-1-1191	
ZONE -	
LEVEL 02	
TYRE DR A	
UNIQUE NR 033	
REV CODE -	
NPS Property Consultants Ltd 100002074 SANDHILL STREET, BARBIELEY SOUTH YORKSHIRE, S70 8QG EMAIL: info@npsgroup.co.uk TEL: 01454 500500 Head Office: Lutonville House, 16 Central Avenue, 55 Avenue Business Park, Lutonville, Luton, Bedfordshire, LU1 3JH Other Office locations can be found on our website: www.nps.co.uk	