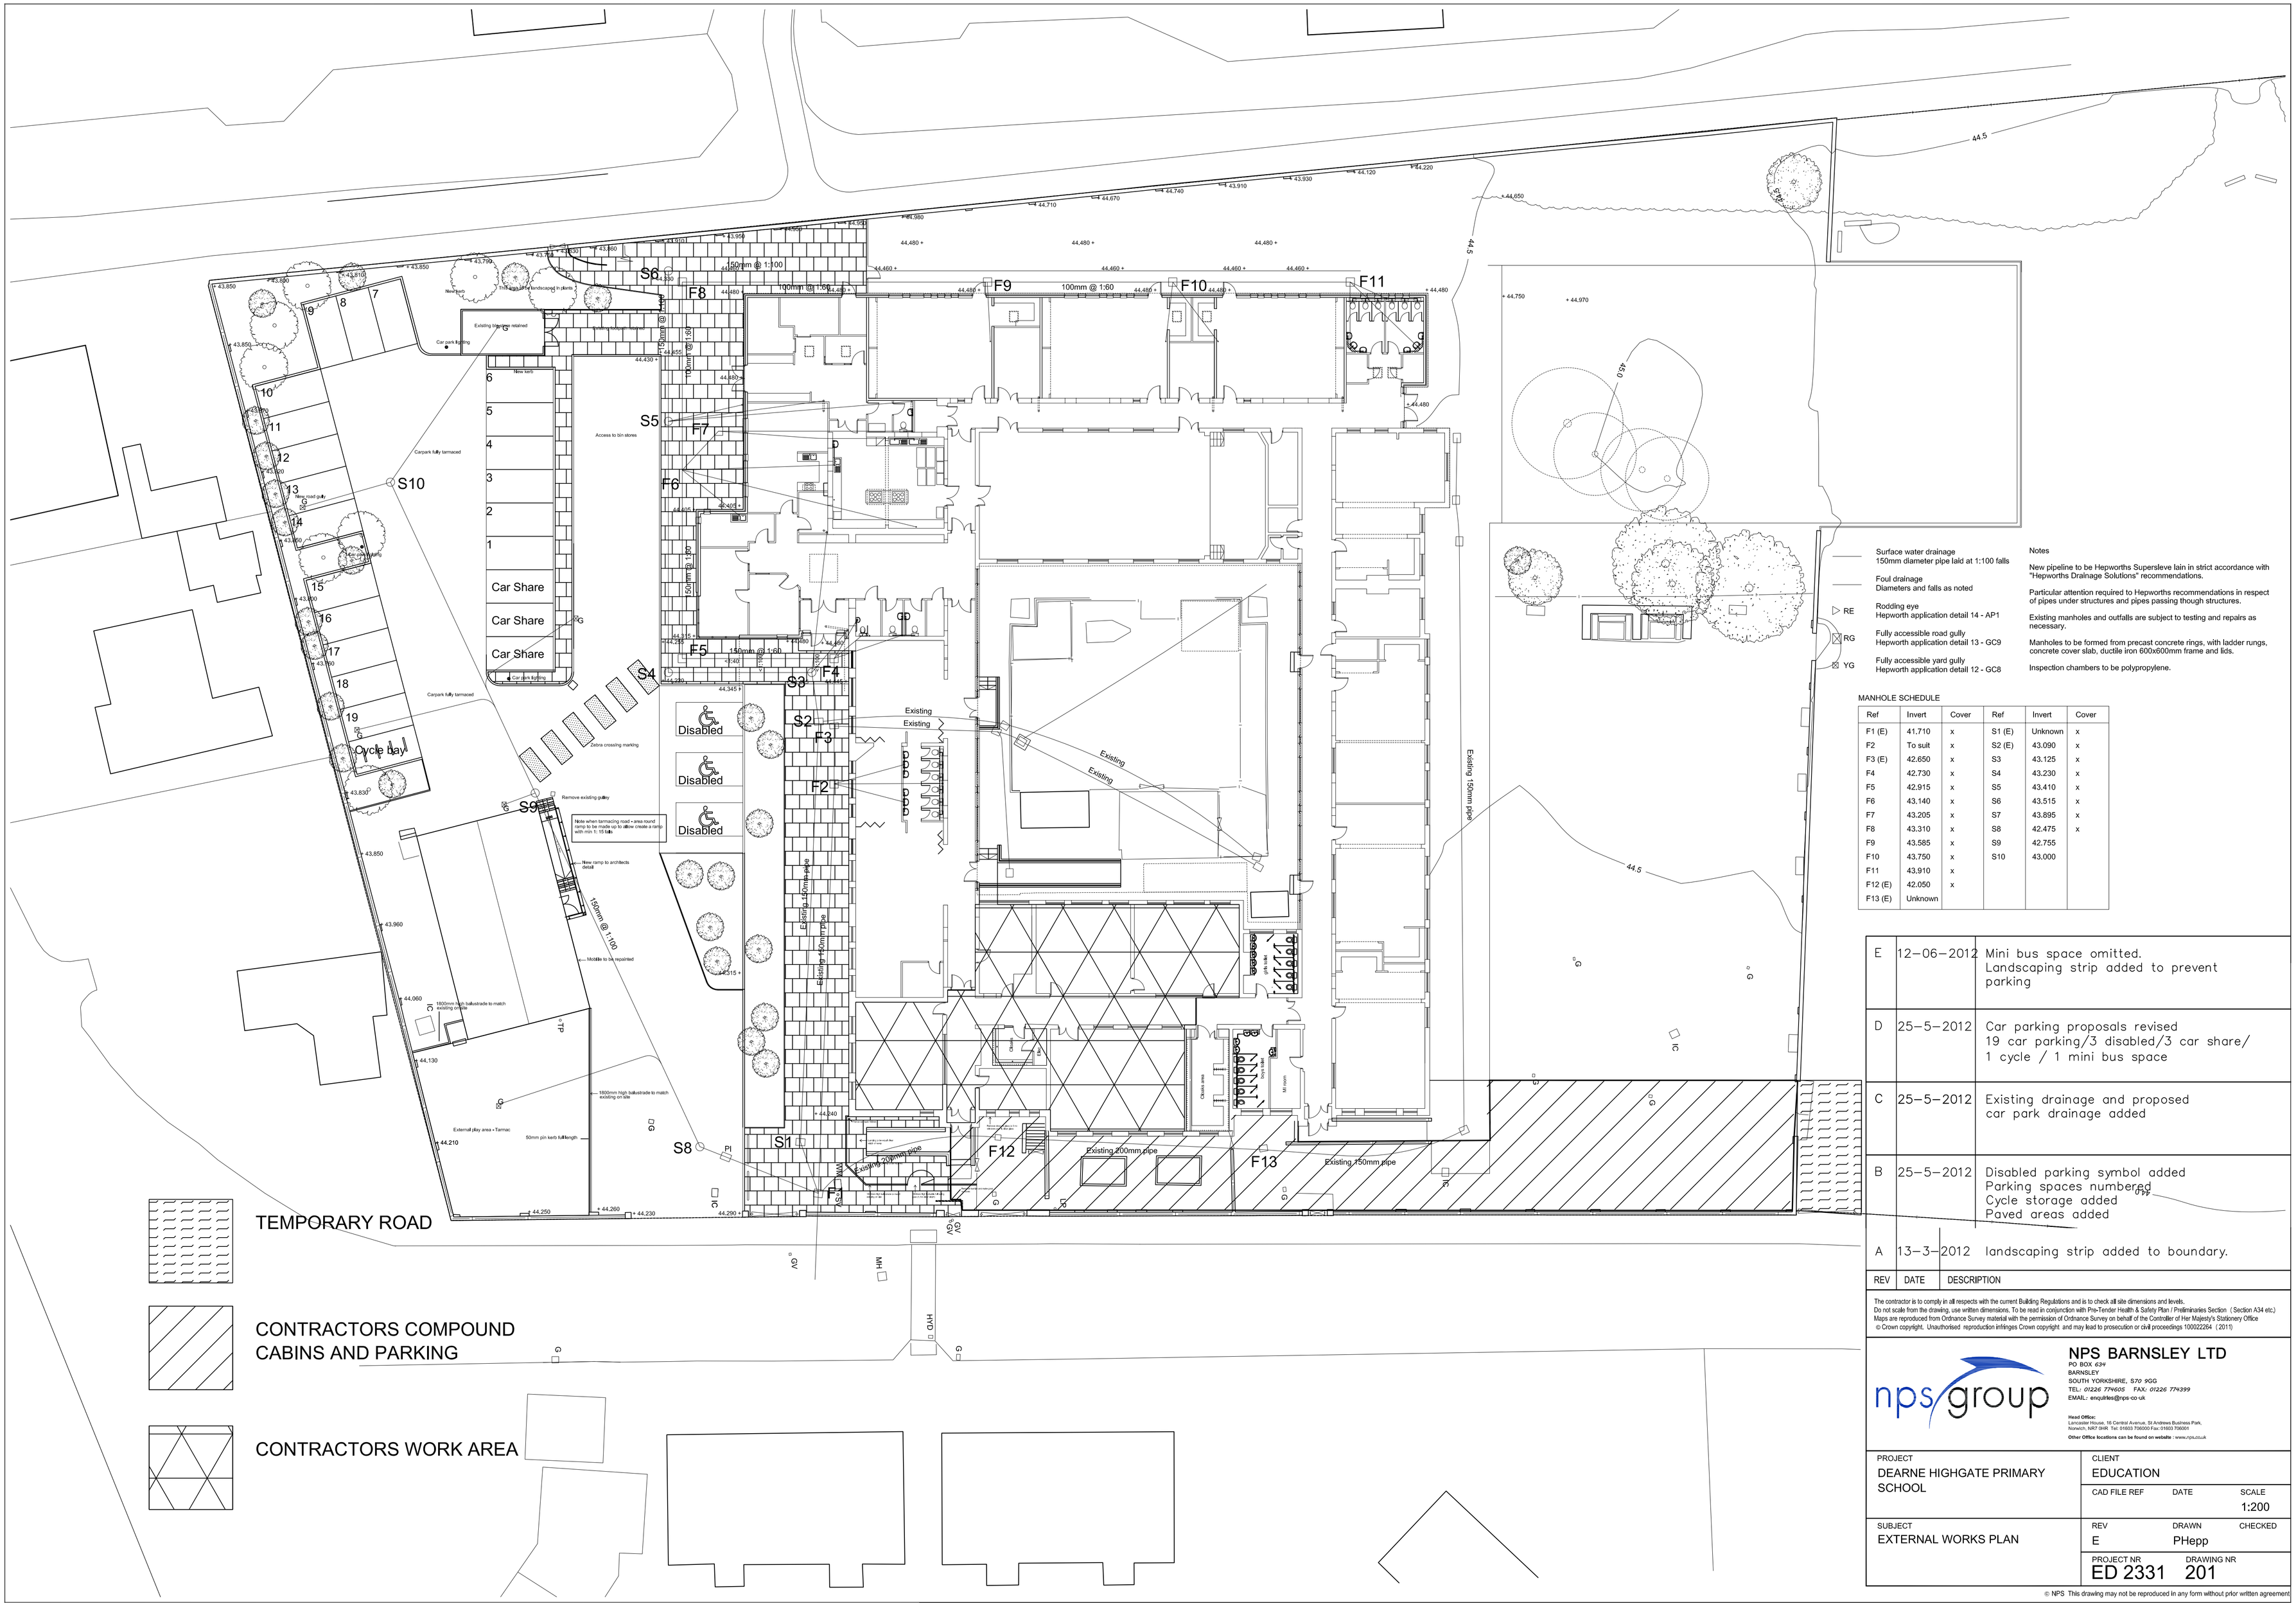

Notes

New pipeline to be Hepworths Supersleve lain in strict accordance with "Hepworths Drainage Solutions" recommendations.

Particular attention required to Hepworths recommendations in respect of pipes under structures and pipes passing though structures.

Existing manholes and outfalls are subject to testing and repairs as necessary.

Manholes to be formed from precast concrete rings, with ladder rungs, concrete cover slab, ductile iron 600x600mm frame and lids.

Inspection chambers to be polypropylene.

MANHOLE SCHEDULE

Ref	Invert	Cover	Ref	Invert	Cover
F1 (E)	41.710	x	S1 (E)	Unknown	x
F2	To suit	x	S2 (E)	43.090	x
F3 (E)	42.650	x	S3	43.125	x
F4	42.730	x	S4	43.230	x
F5	42.915	x	S5	43.410	x
F6	43.140	x	S6	43.515	x
F7	43.205	x	S7	43.895	x
F8	43.310	x	S8	42.475	x
F9	43.585	x	S9	42.755	
F10	43.750	x	S10	43.000	
F11	43.910	x			
F12 (E)	42.050	x			
F13 (E)	Unknown				

TEMPORARY ROAD

CONTRACTORS COMPOUND
CABINS AND PARKING

CONTRACTORS WORK AREA

REV	DATE	DESCRIPTION
E	12–06–2012	Mini bus space omitted. Landscaping strip added to prevent parking
D	25–5–2012	Car parking proposals revised 19 car parking/3 disabled/3 car share/ 1 cycle / 1 mini bus space
C	25–5–2012	Existing drainage and proposed car park drainage added
B	25–5–2012	Disabled parking symbol added Parking spaces numbered Cycle storage added Paved areas added
A	13–3–2012	landscaping strip added to boundary.

The contractor is to comply in all respects with the current Building Regulations and is to check all site dimensions and levels.
Do not scale from the drawing, use written dimensions. To be read in conjunction with Pre-Tender Health & Safety Plan / Preliminaries Section (Section A34 etc.)
Maps are reproduced from Ordnance Survey material with the permission of Ordnance Survey on behalf of the Controller of Her Majesty's Stationery Office
© Crown copyright. Unauthorised reproduction infringes Crown copyright and may lead to prosecution or civil proceedings 100022264 (2011)

NPS BARNSLEY LTD
PO BOX 634
BARNSLEY
SOUTH YORKSHIRE, S70 9GG
TEL: 07226 776605 FAX: 07226 776399
EMAIL: enquiries@nps-co-uk

Head Office:
Lancaster House, 16 Central Avenue, St Andrews Business Park, Norwich, NR7 0HR Tel: 01603 706000 Fax: 01603 706001
Other Office locations can be found on website : www.nps.co.uk

PROJECT: DEARNE HIGHGATE PRIMARY SCHOOL	CLIENT: EDUCATION
	CAD FILE REF / DATE / SCALE: 1:200
SUBJECT: EXTERNAL WORKS PLAN	REV: E / DRAWN: PHepp / CHECKED
	PROJECT NR: ED 2331 / DRAWING NR: 201

© NPS. This drawing may not be reproduced in any form without prior written agreement