




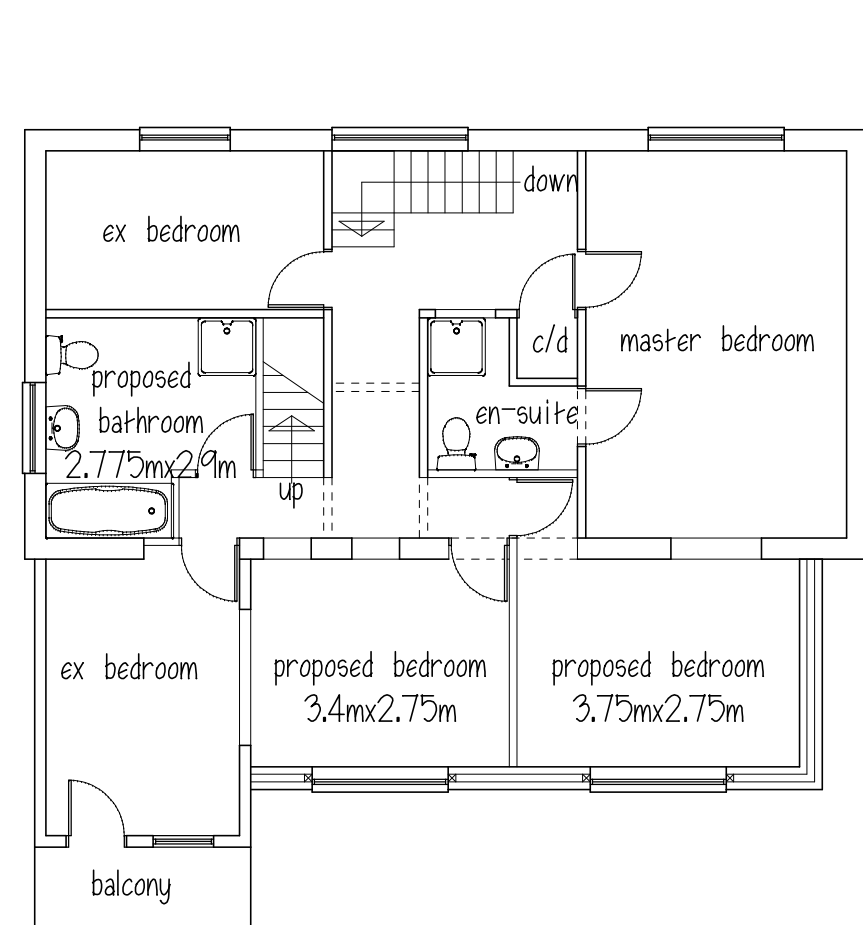


FIRST FLOOR

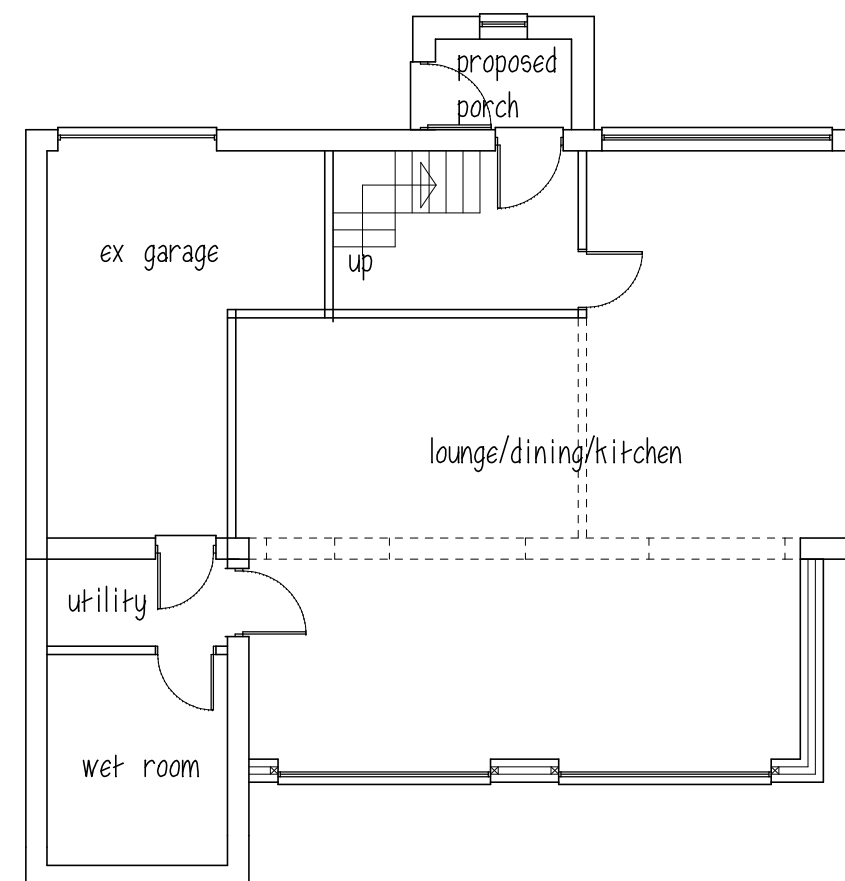


GROUND FLOOR

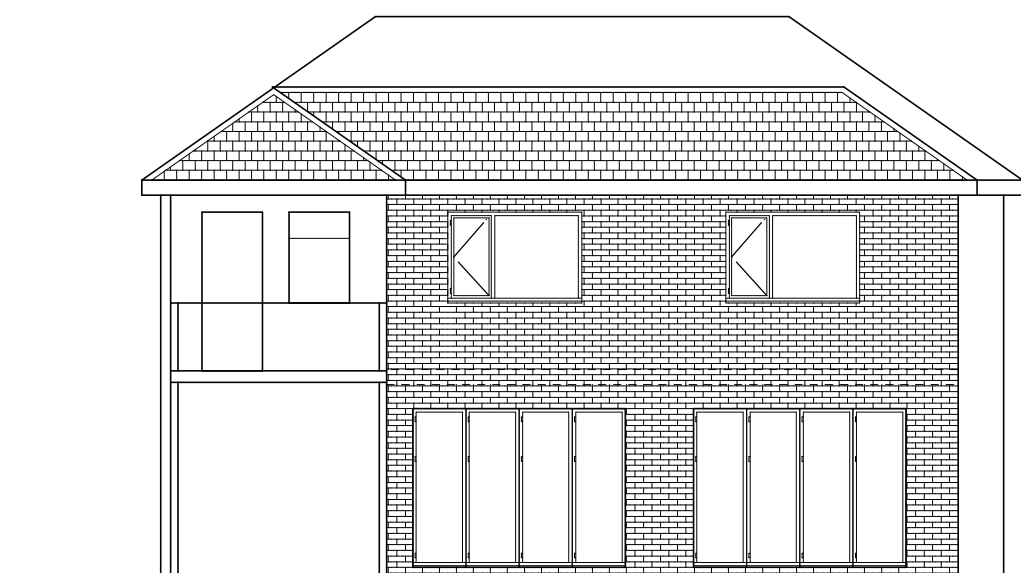


REAR ELEVATION

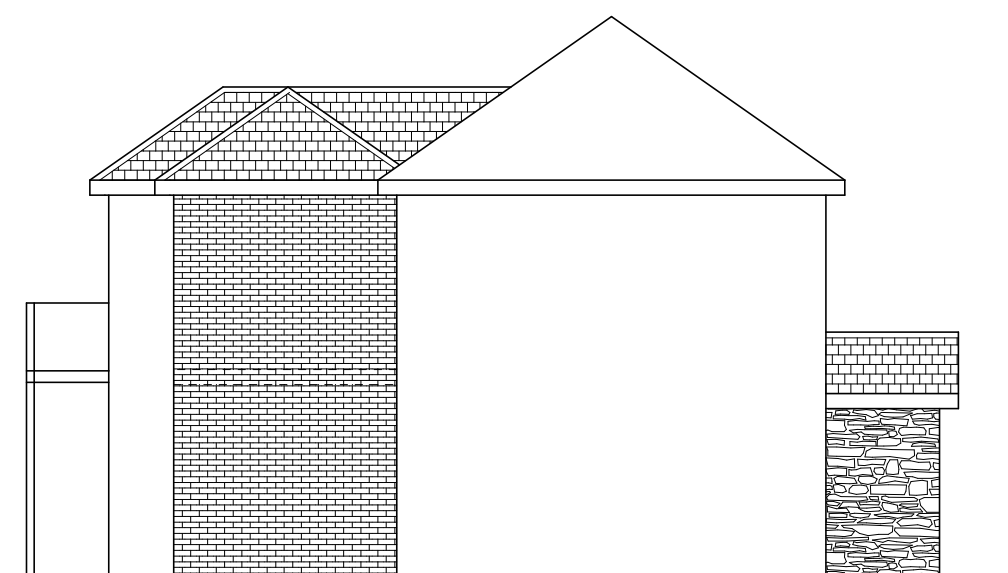

SIDE ELEVATION

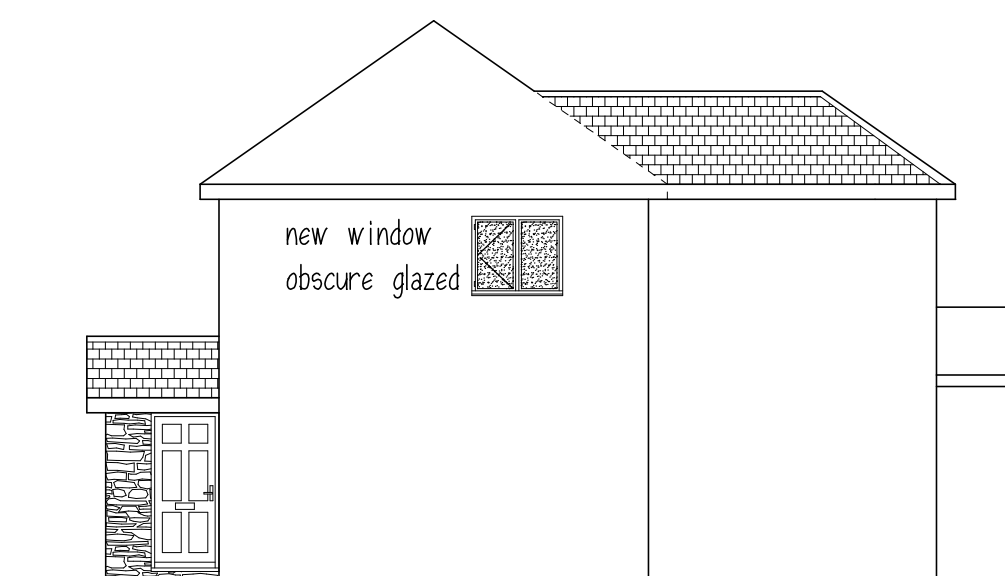

SIDE ELEVATION

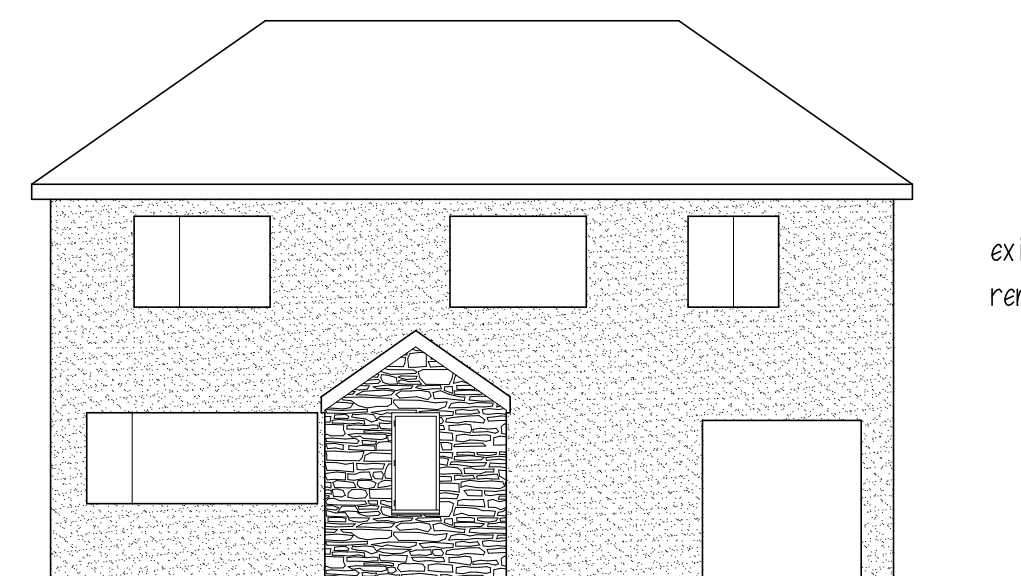

FRONT ELEVATION

existing stone cladding to be removed & wall rendered

Mr & Mrs BAINES

PROPOSED ALTERATIONS &
EXTENSIONS TO
7 MOORLAND CRES
STAINCROSS


PLANS & ELEVATIONS

1:100@A2 MAY16 Rev A

Peter Thompson

"Linwood"
Barnsley Road
Dodworth

Barnsley S75 3JR t&f. 01226 201391
m. 07973251730
e-mail peter-thompson@hotmail.co.uk

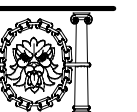

M.C.I.A.T.