

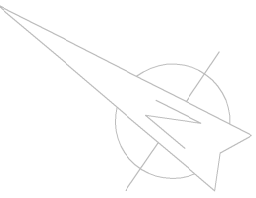


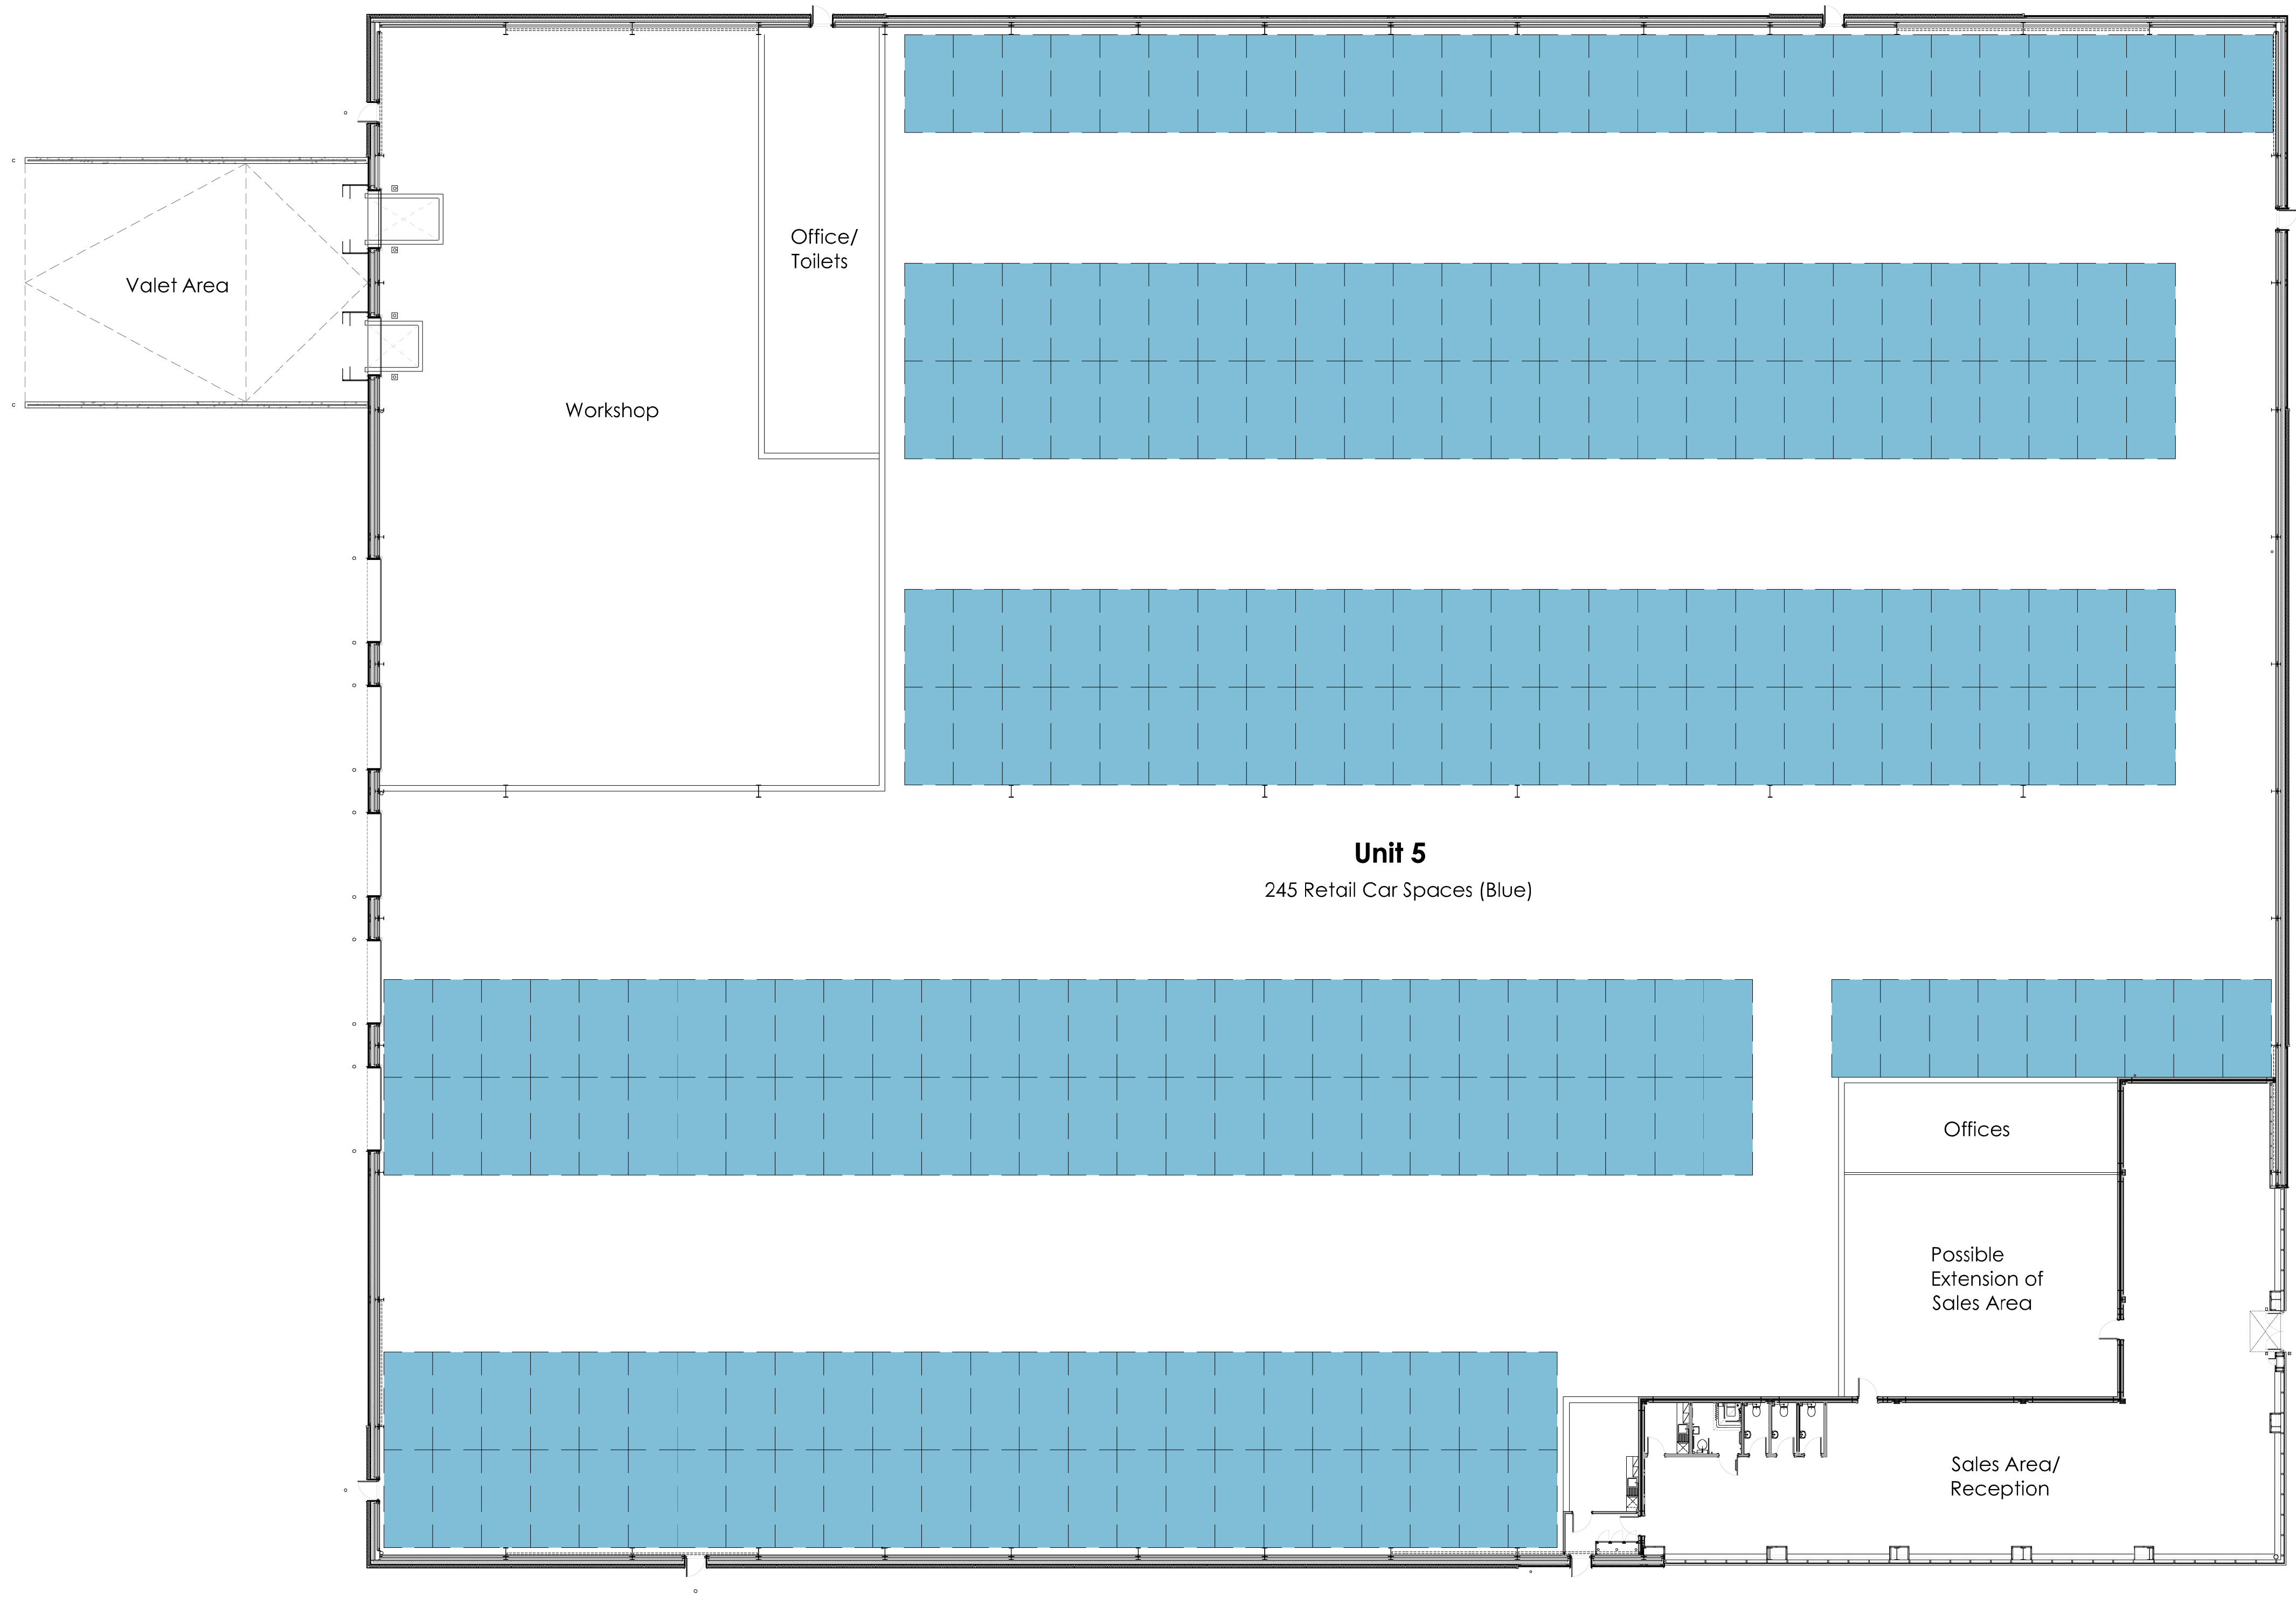

Unit 5
245 Retail Car Spaces (Blue)

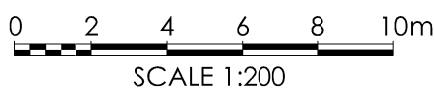

Note:
Assumed site boundary and site constraints subject to confirmation.
All legal easements and extent of existing underground services
locations are subject to confirmation.

A	29/11/17	Updated to client comments			
Rev	Date	Description			
			IJK	JMR	
			Rev By	Chk'd By	
Project Title					
UNIT 5 (HELIX) GATEWAY 36 Dearne Valley Parkway Barnsley					
Client					
Harworth Group					
Status					
PLANNING					
Scale		1:200		Drawing Size A1	
Drawn By		IJK	Checked By	JMR	Date 11/17
Drawing Title		Proposed Ground Floor GA			
Job-Dwg No		11462B-151			Rev A

- THE HARRIS PARTNERSHIP WAKEFIELD
2 St. Johns North, Wakefield, WF1 3QA
t. 01924 291 800 f. 01924 290 072
- THE HARRIS PARTNERSHIP MANCHESTER
2nd Floor, Corners Warehouse
77 Dale Street, Manchester, M1 2HG
t. 0161 238 8555 f. 0161 244 9809
- THE HARRIS PARTNERSHIP MILTON KEYNES
The Old Rectory, 79 High Street
Newport Pagnell, MK18 8AS
t. 01908 211 577 f. 01908 211 722
- THE HARRIS PARTNERSHIP READING
101 London Road, Reading, RG1 5BY
t. 0118 950 7700 f. 0118 956 8442



ARCHITECTS
www.harrispartnership.com