


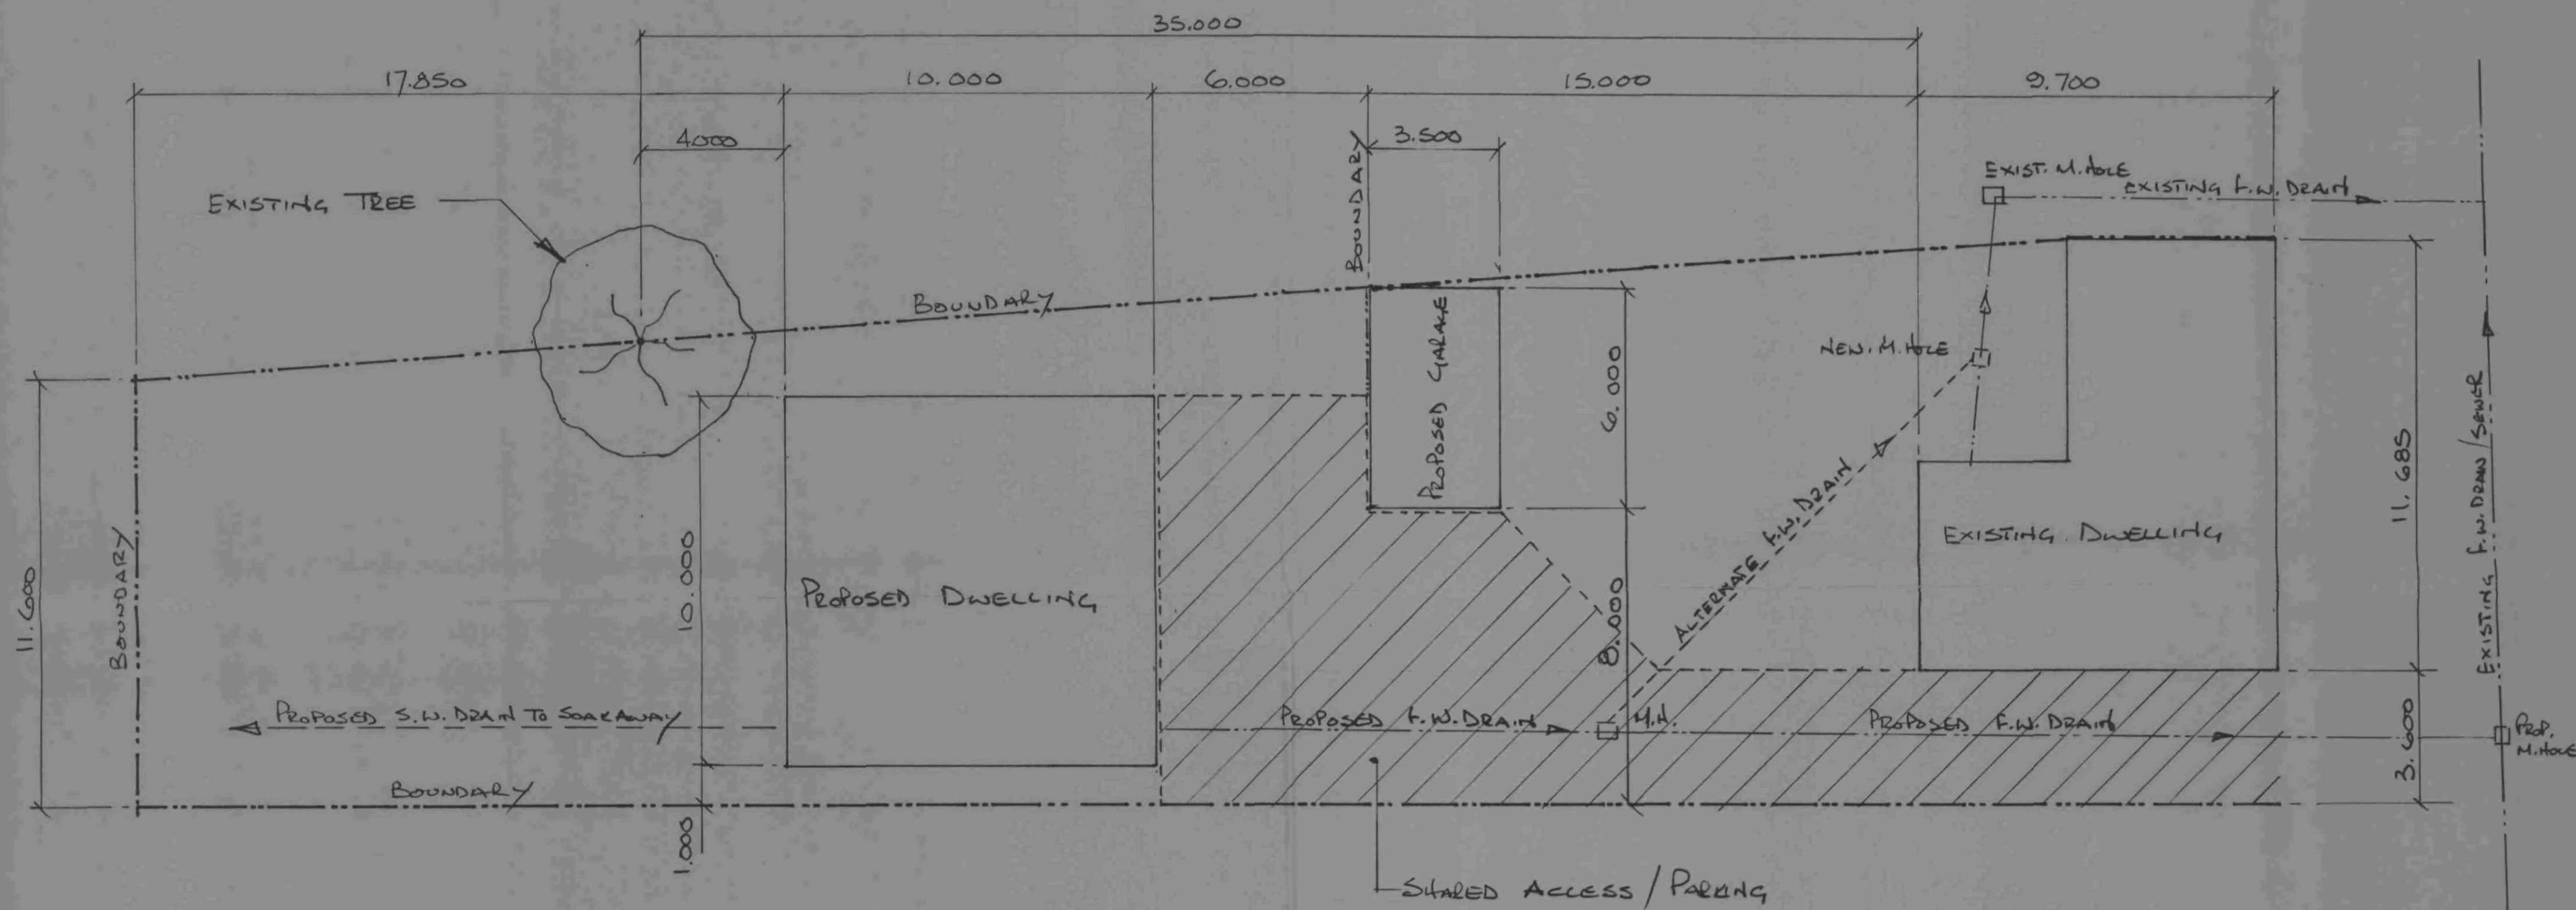

PROPOSED SITE layout of DEVELOPMENT
TO THE REAR of
2 CLIFF LANE
BRIGLIDY
BALNSHAW
ST2 9AR
MAY 2008

CMR
A JUN 2008