

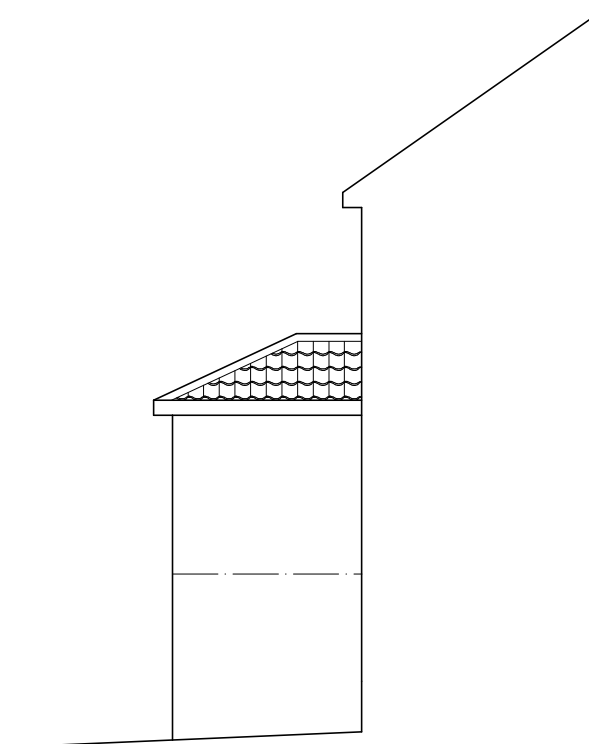


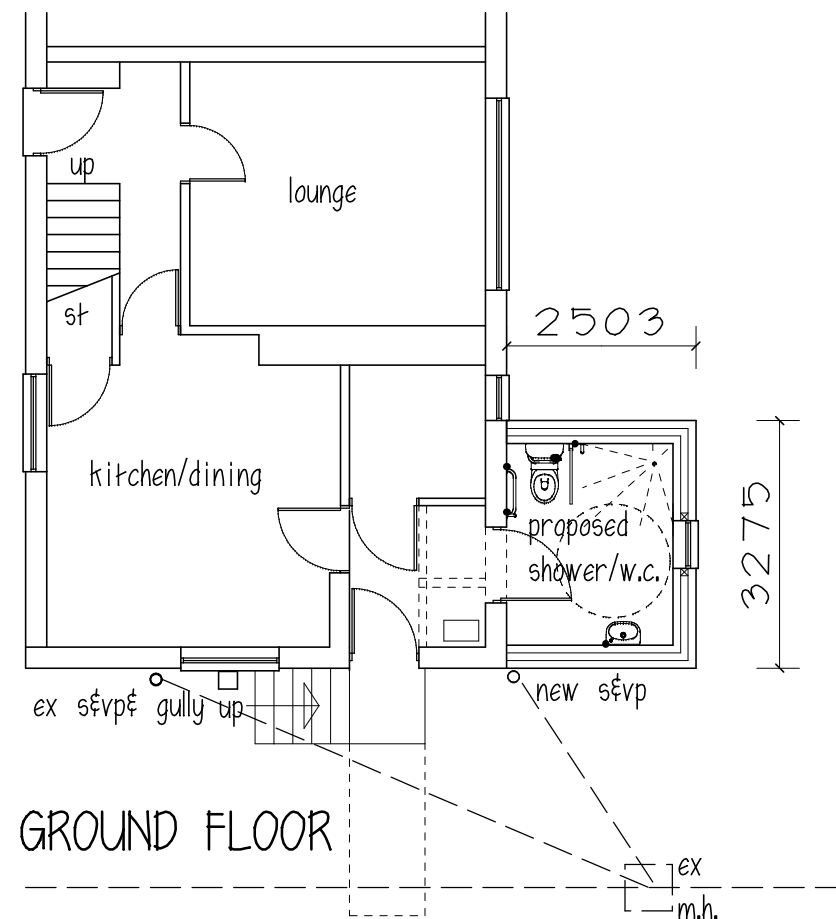


SIDE ELEVATION

ROOF - concrete tiles to match
WALLS - brick to match

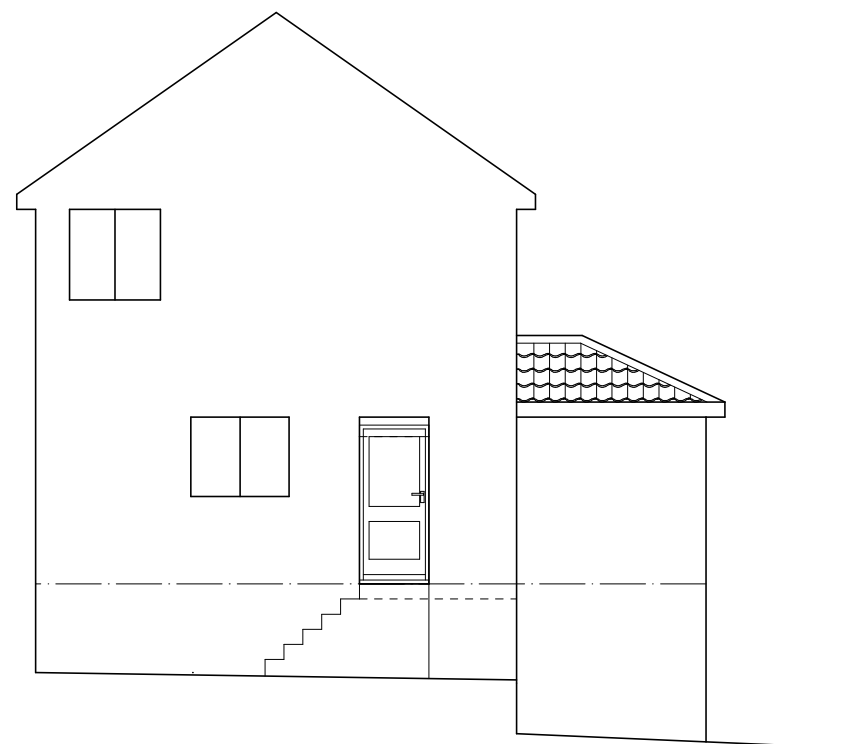

SIDE ELEVATION

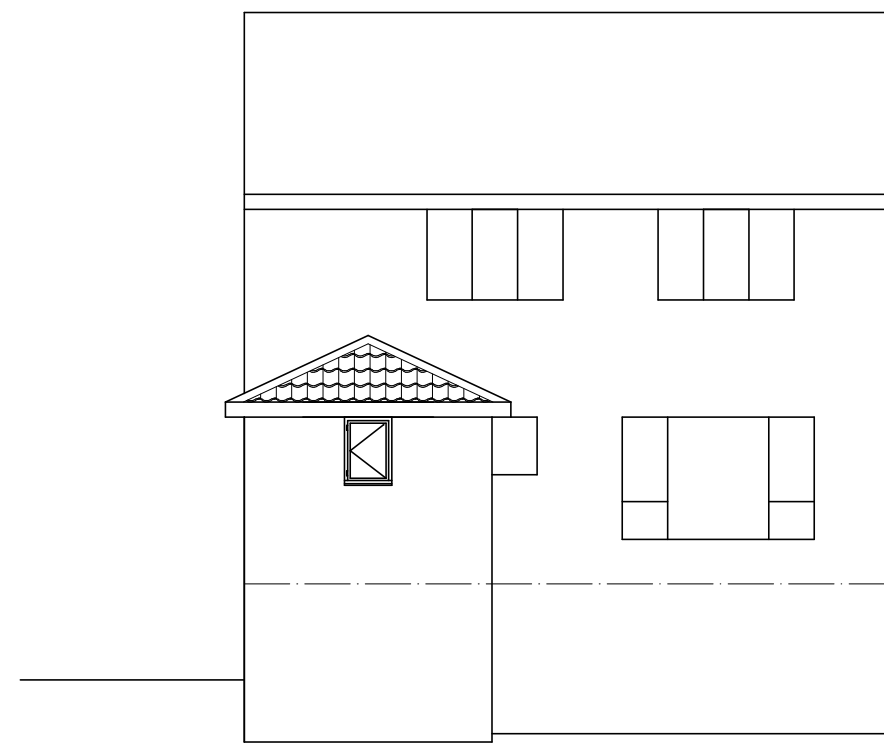

REAR ELEVATION

Mrs M GLOVER

PROPOSED REAR EXTENSION

137 YEWS LANE

KENDRAY

BARNSELY S70 3LW

PLAN & ELEVATIONS

1:100@A3 AUG 22

Peter Thompson

"Linwood"

Barnsley Road


Dodworth

Barnsley S75 3JR

e-mail peter-thompson@hotmail.co.uk

t&f. 01226 201391

m. 07973251730

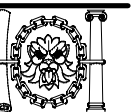

M.C.I.A.T.