



NOTES

- 1. No dimensions to be scaled.
IF IN DOUBT ASK.
- 2. All dimensions must be checked and verified on site by the Contractor prior to the commencement of works and Hinchliffe Architecture & Design Ltd. to be notified of any discrepancies.
- 3. The copyright of these drawings remains the property of Hinchliffe Architecture & Design Ltd. They must not be reproduced in any way without prior written consent from the originator (Hinchliffe Architecture & Design Ltd.)

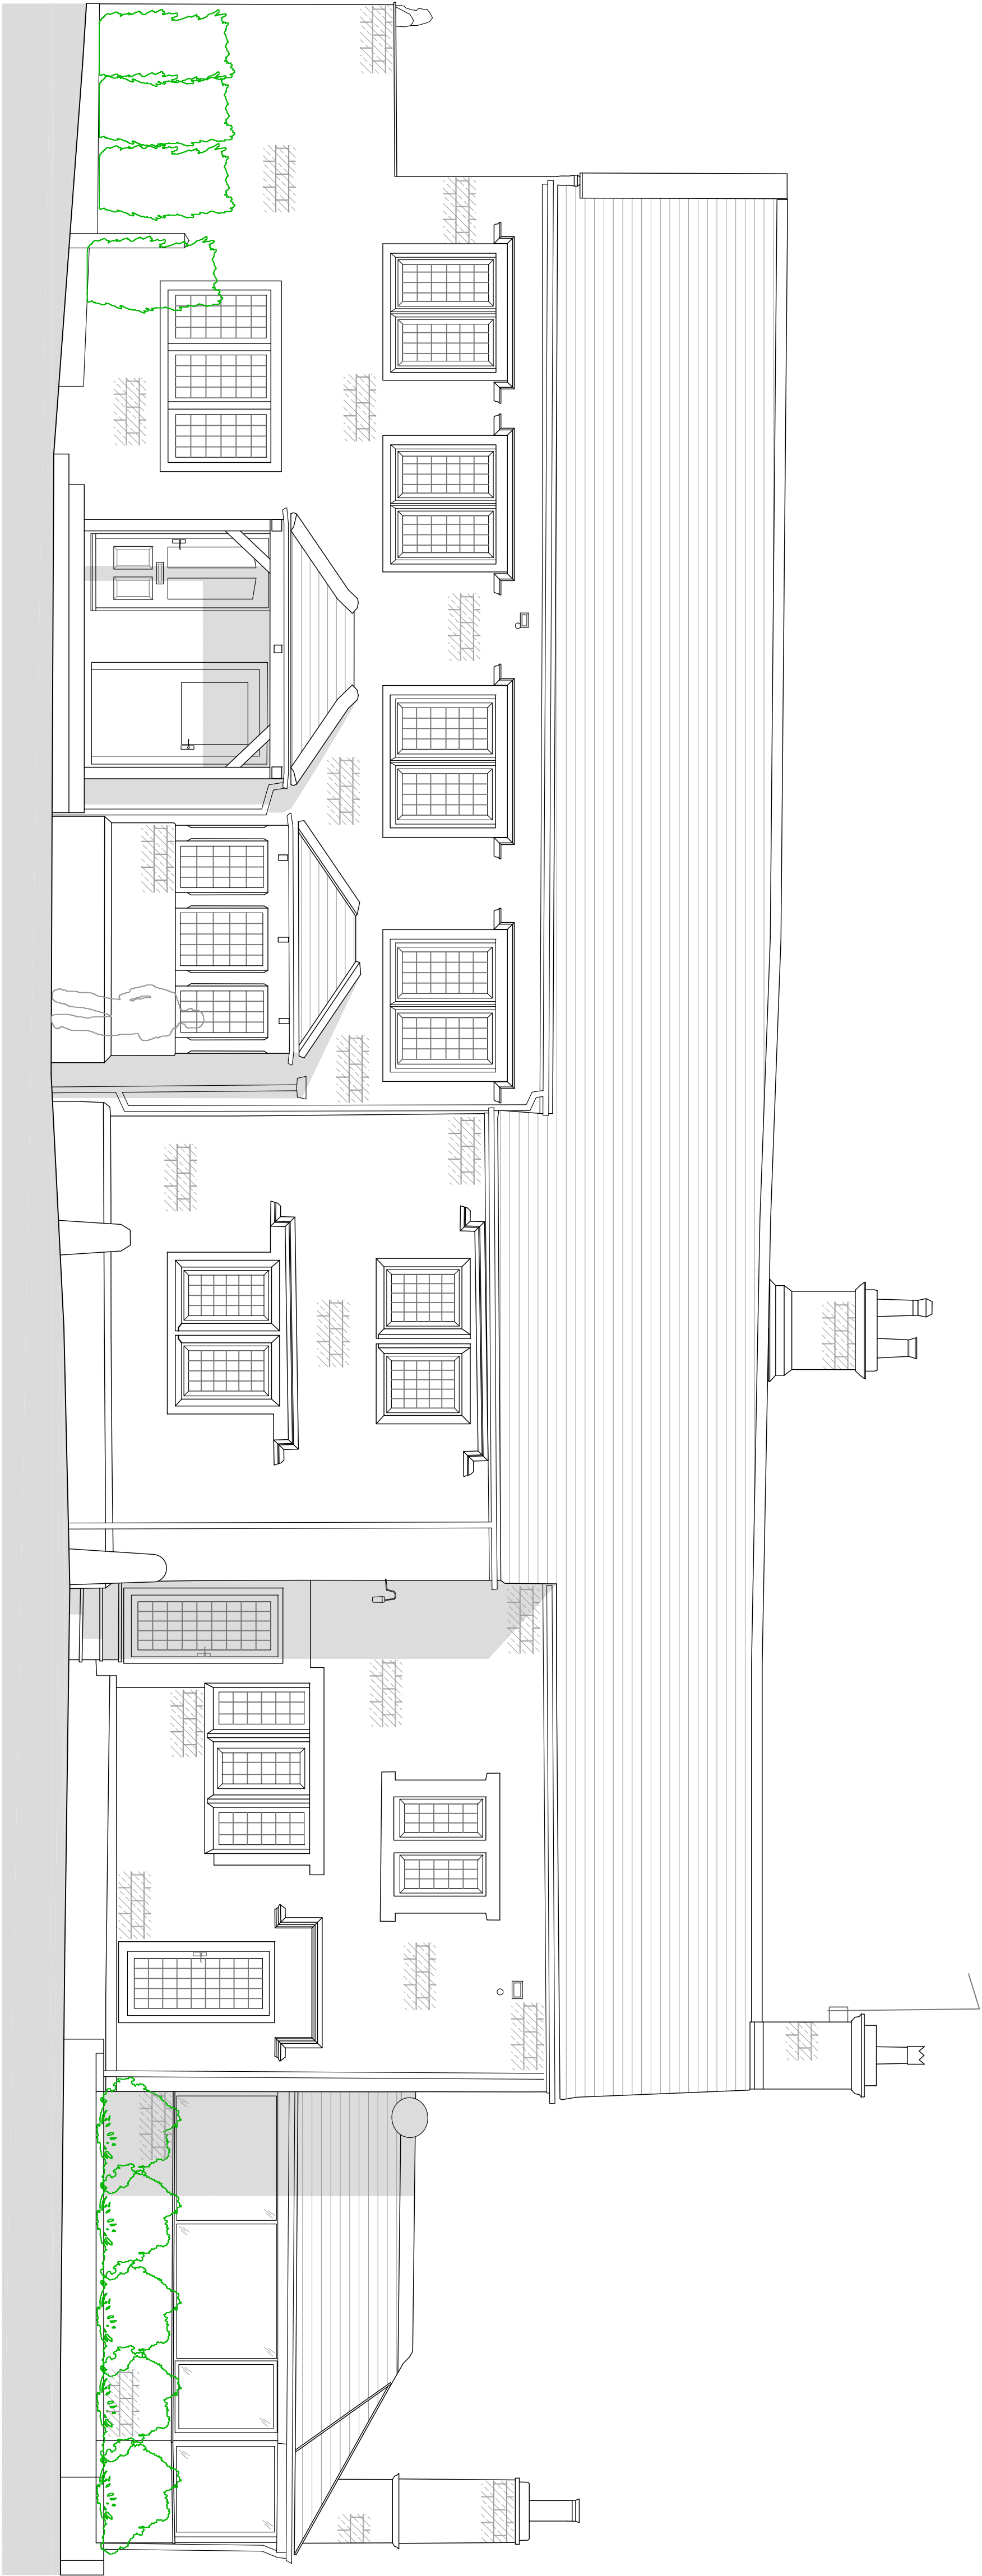

EXISTING SOUTH FACING ELEVATION
SCALE 1:50

- EXISTING MATERIALS
- MASONRY
 - NATURAL COURSED STONE
 - ROOF- TILES
 - STONE SLATES
 - DOORS
 - TIMBER
 - WINDOWS
 - TIMBER
 - RAINWATER GOODS
 - BLACK CAST IRON
 - SOFFIT'S & FASCIA'S
 - TIMBER

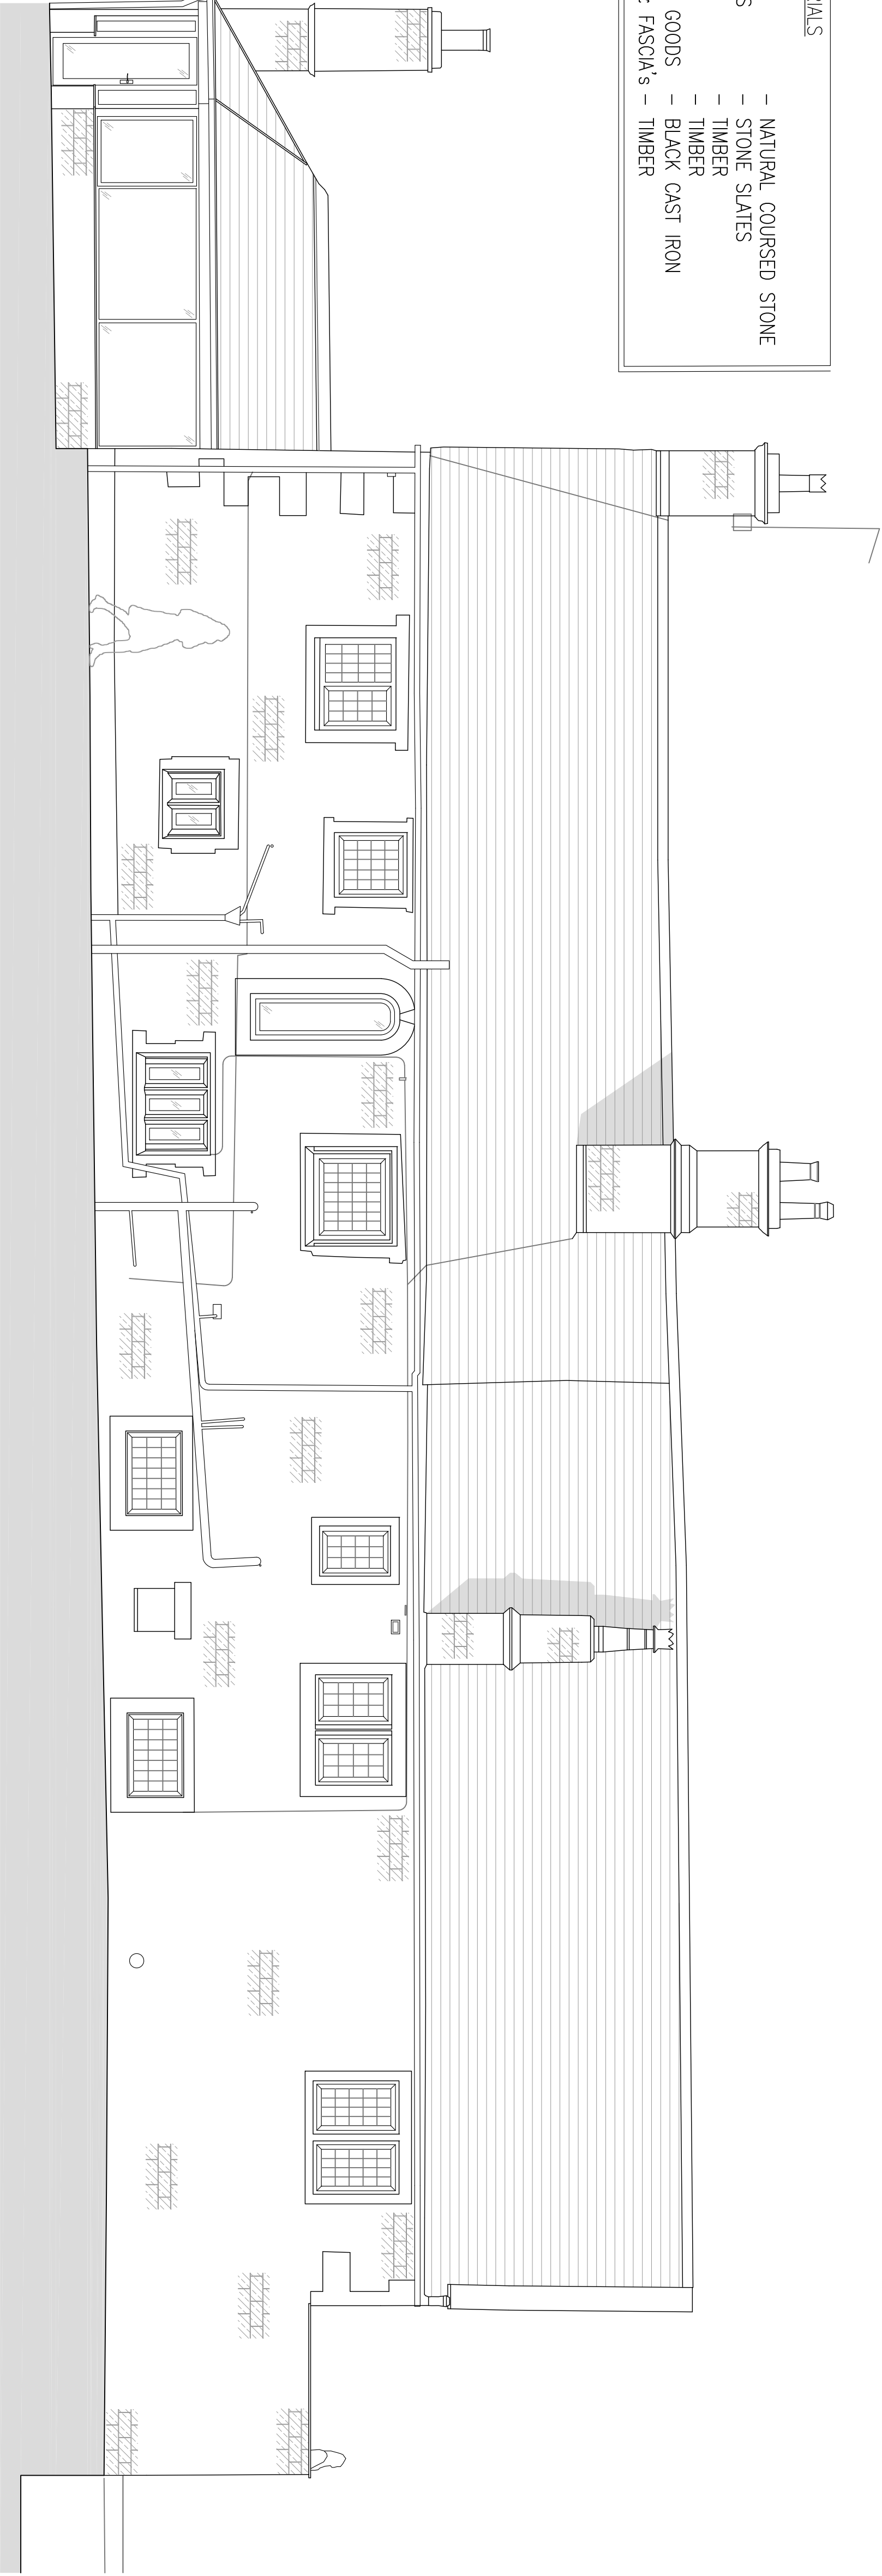

EXISTING NORTH FACING ELEVATION
SCALE 1:50



Scale (at A1)		Date
AS SHOWN		08.09.2020
Dwg. no.	Rev.	
NHF-20-PLO2		

EXISTING ELEVATIONS
(SHEET 1 of 2)

Drawing Title

Client

Ms L. TUNNACLIFFE

Project

NETHER HOUSE FARM
NETHER HOUSE LANE
PENSTONE
SHEFFIELD, S36 9FL

**hinchliffe**
ARCHITECTURE & DESIGN LTD

24 CARRY NEW ROAD
HINCHLIFFE
SHEFFIELD S18 1JH
0114 252 1444
0114 252 1445
www.hinchliffe-architecture.co.uk

0114 252 1444
0114 252 1445
www.hinchliffe-architecture.co.uk

PLANNING

Rev.	Description
Status	Date