



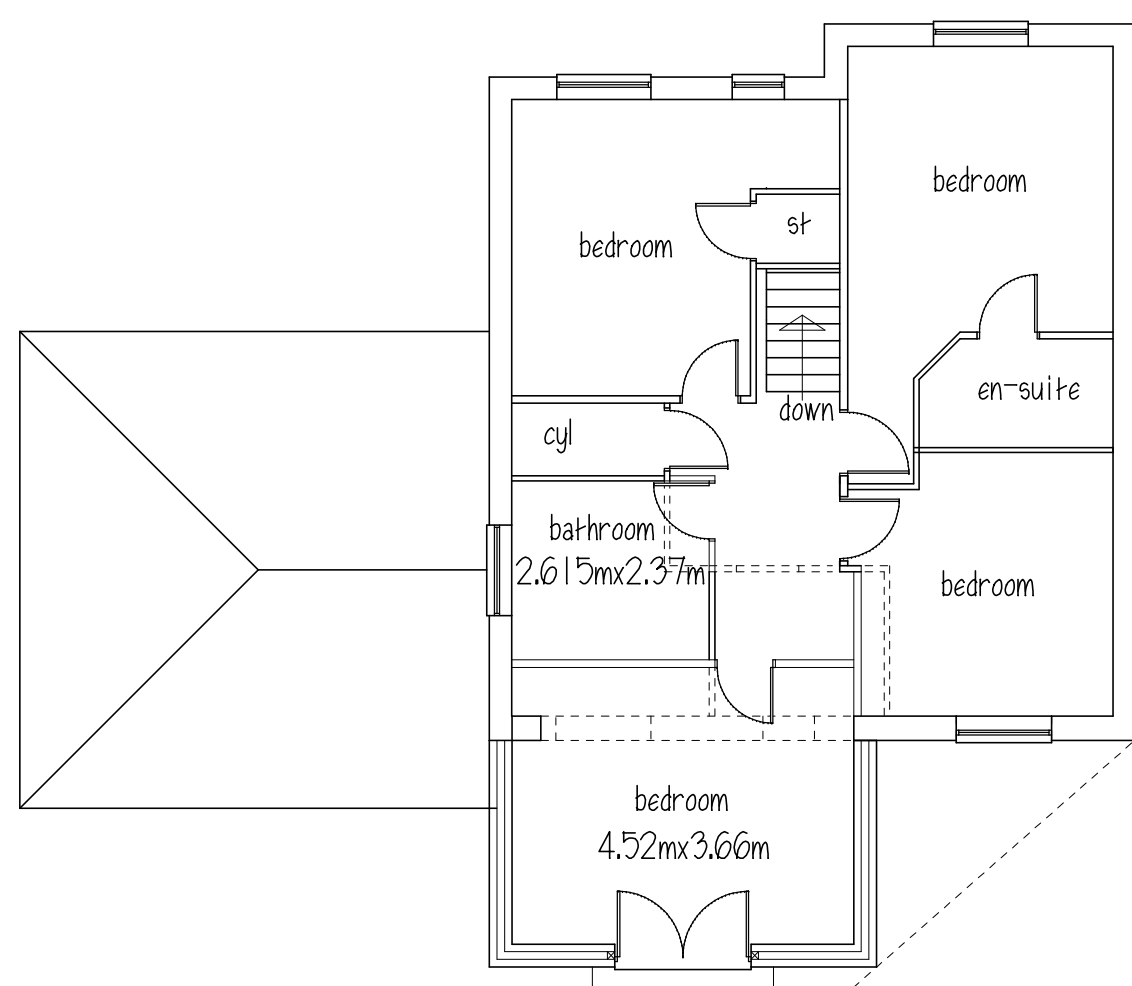


FIRST FLOOR

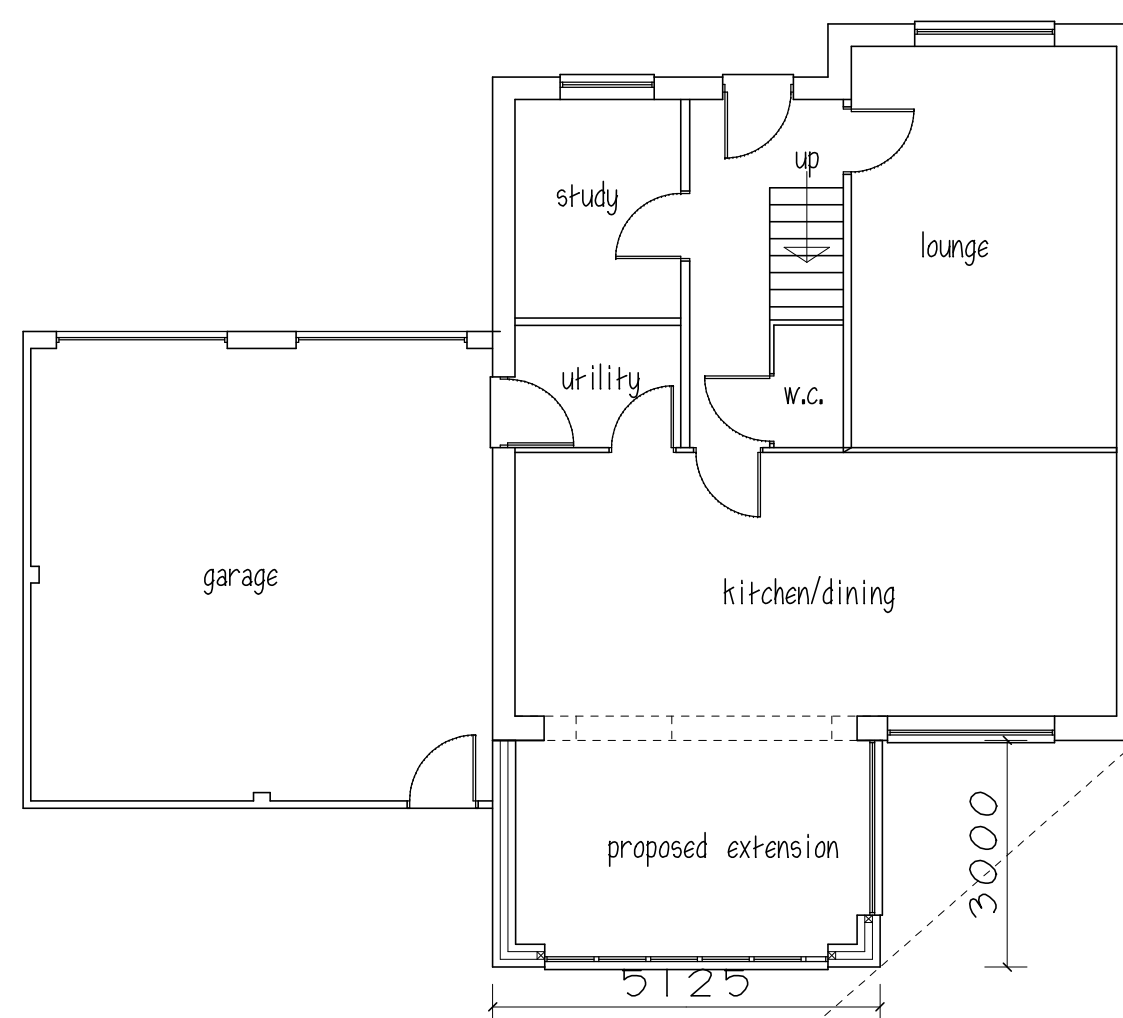


GROUND FLOOR


ROOF - concrete tiles
WALLS - brick

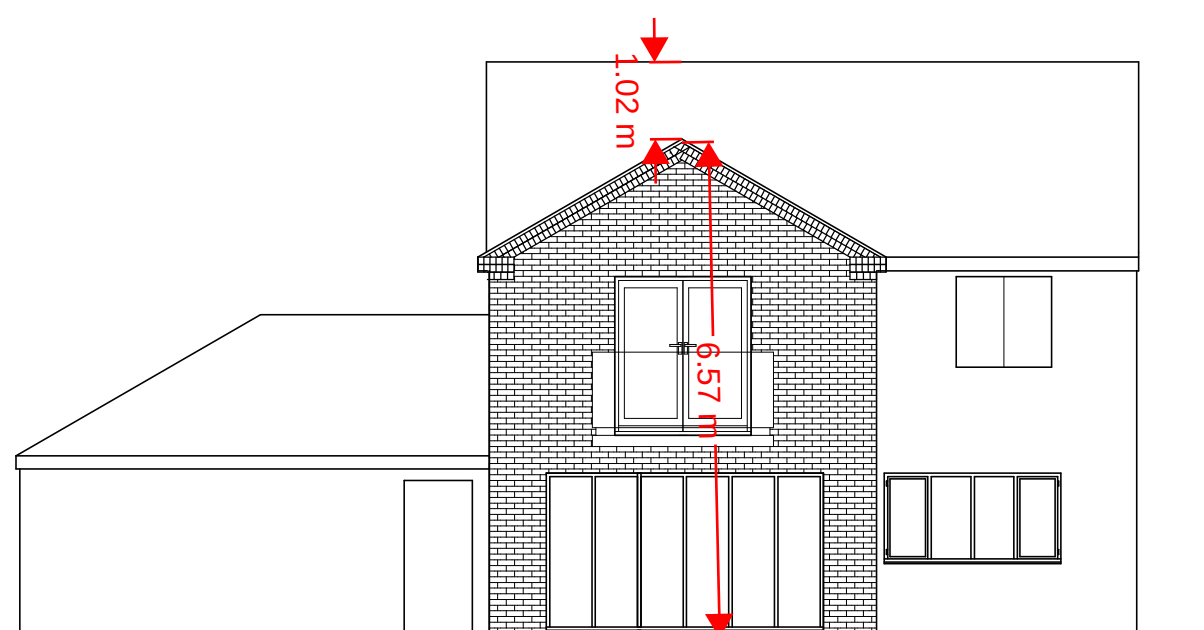

REAR ELEVATION

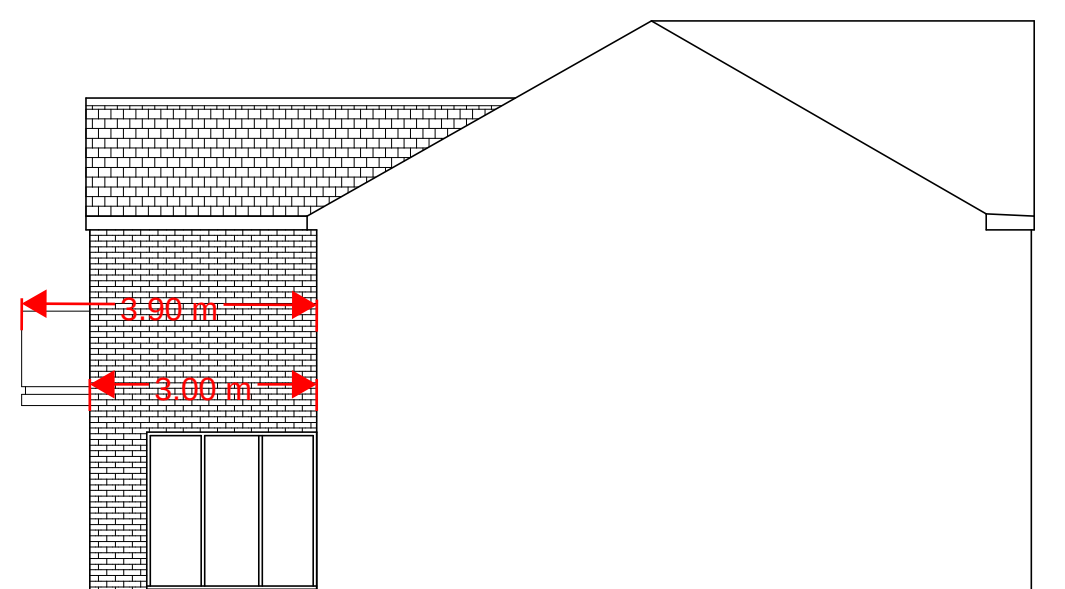

SIDE ELEVATION

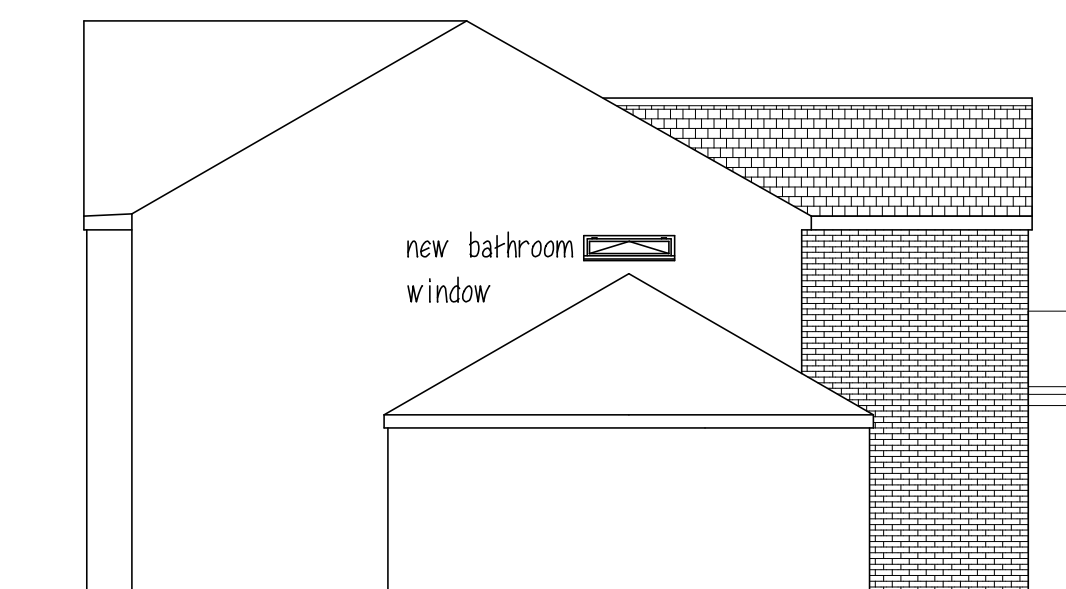

SIDE ELEVATION

Mr & Mrs A CROSSLAND

PROPOSED REAR EXTENSION
6 FOLLY WAY
MONK BRETTON
S71 2SP

PLANS & ELEVATIONS

1:100@A3 JUNE 20 Rev B

Peter Thompson


"Linwood"

Barnsley Road

Dodworth

Barnsley S75 3JR t&f. 01226 201391

m. 07973251730
e-mail peter-thompson@hotmail.co.uk

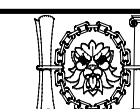

M.C.I.A.T.