



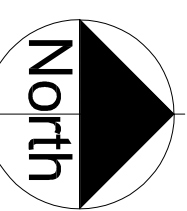

06 LOCATION PLAN
Scale 1:1250

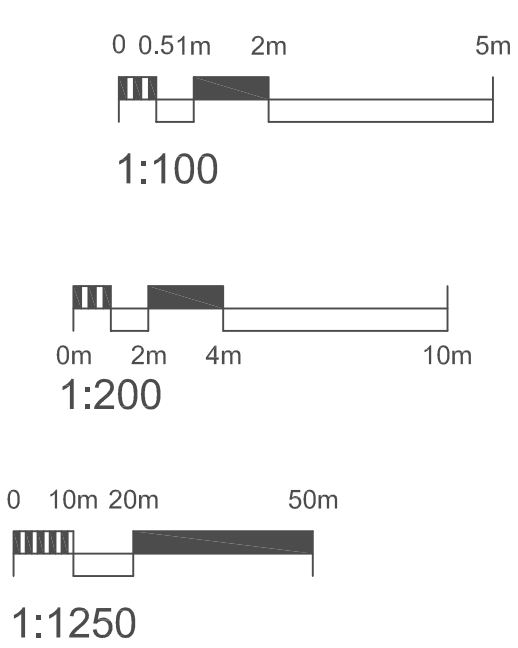

Rev	Date	Description	DR	CH
-----	------	-------------	----	----

ARCIDOODLE
Chartered Architectural Technologist
and Building Engineers

161 High street
Hull
HU1 1ND
t. 0800 4480588
m. 07850 328163
e. info@arcidoodle.co.uk

imcabe
Chartered Institute of
Architectural Technologists
Registered Practice

Client
MR S GREEN

Job Title
**New build Bungalow
BELVEDERE DRIVE.**

Drawing Title
**Landscaping and Vehicular
Tracking
AS PROPOSED**


Status
Planning Permission

Scale
VARIOUS Date **DEC2020**

Drawn By
RH Checked
RH Approved
RH

Dwg. No.
20-114-02 105 Rev

01 LANDSCAPE PLAN
Scale 1:100

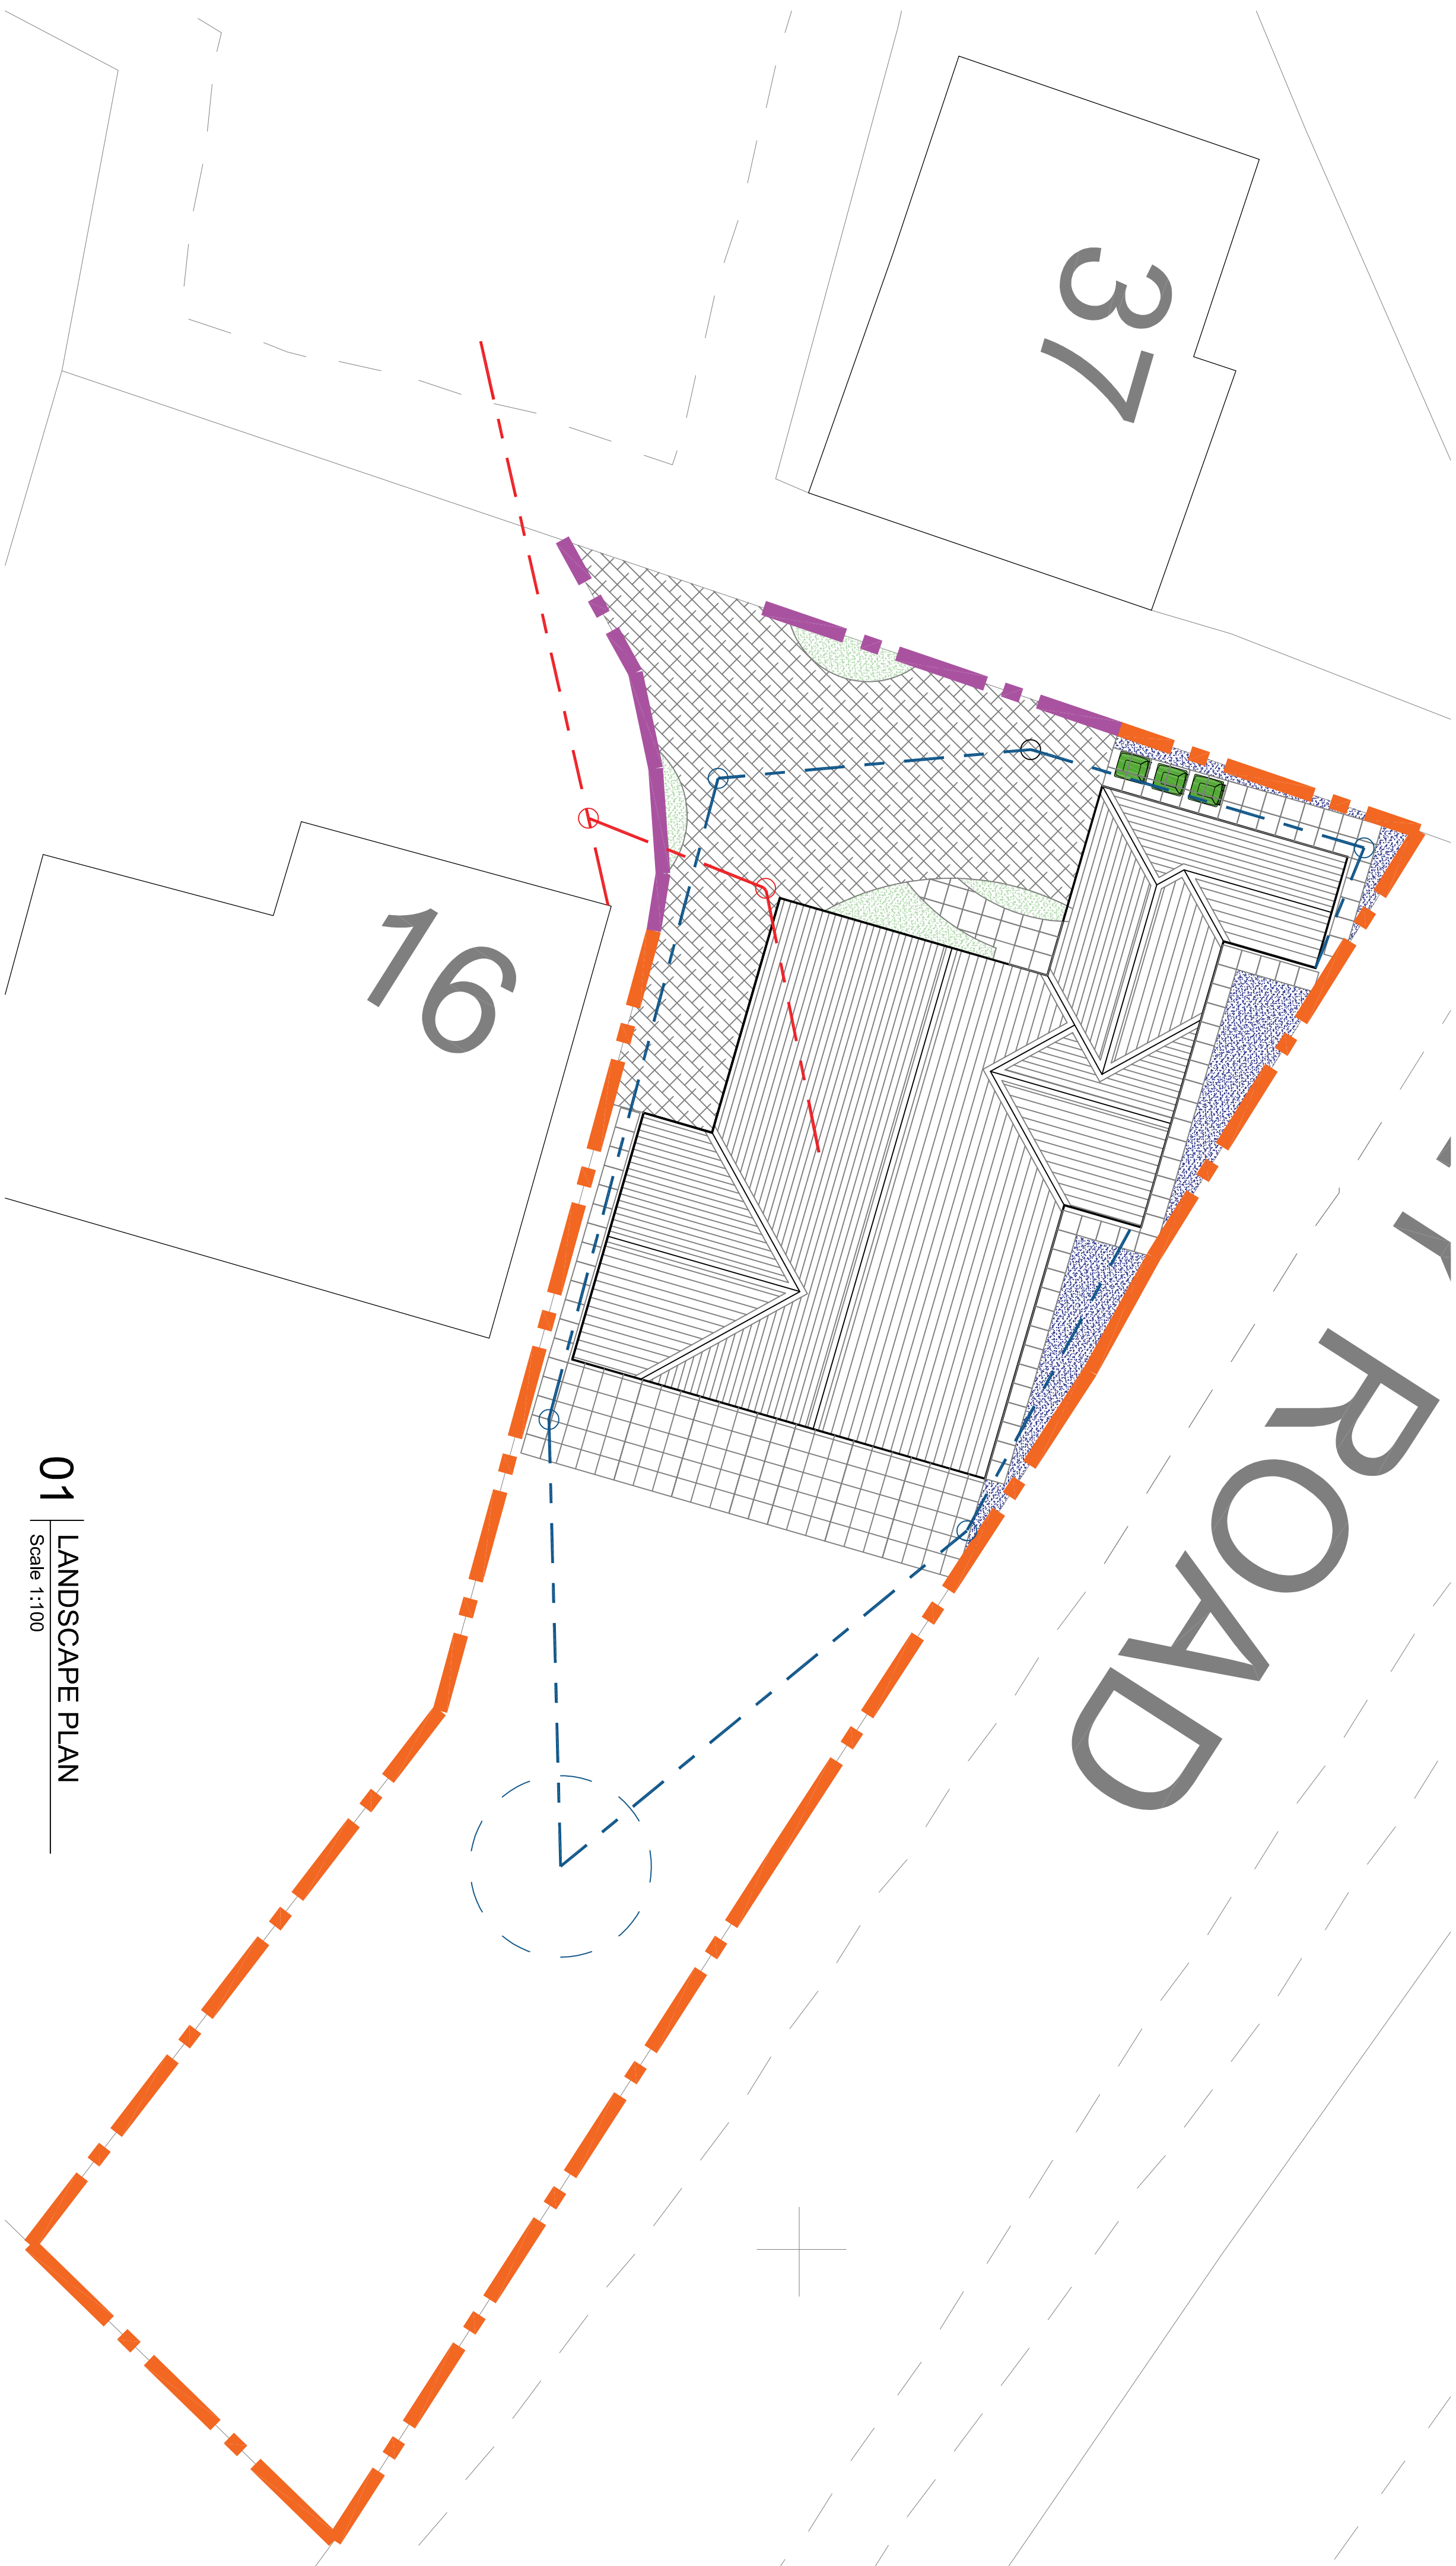

37






37

16

ROAD

ROAD

03 VEHICULAR TRACKING
Scale 1:100

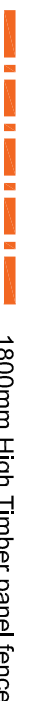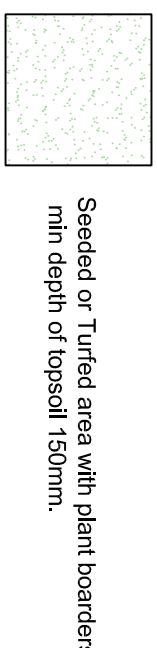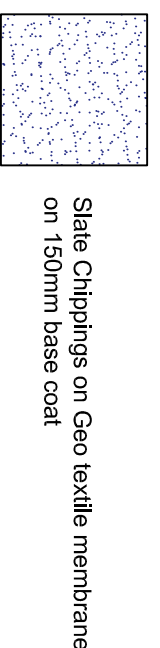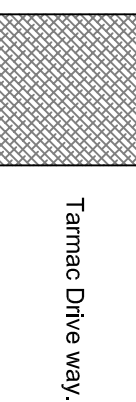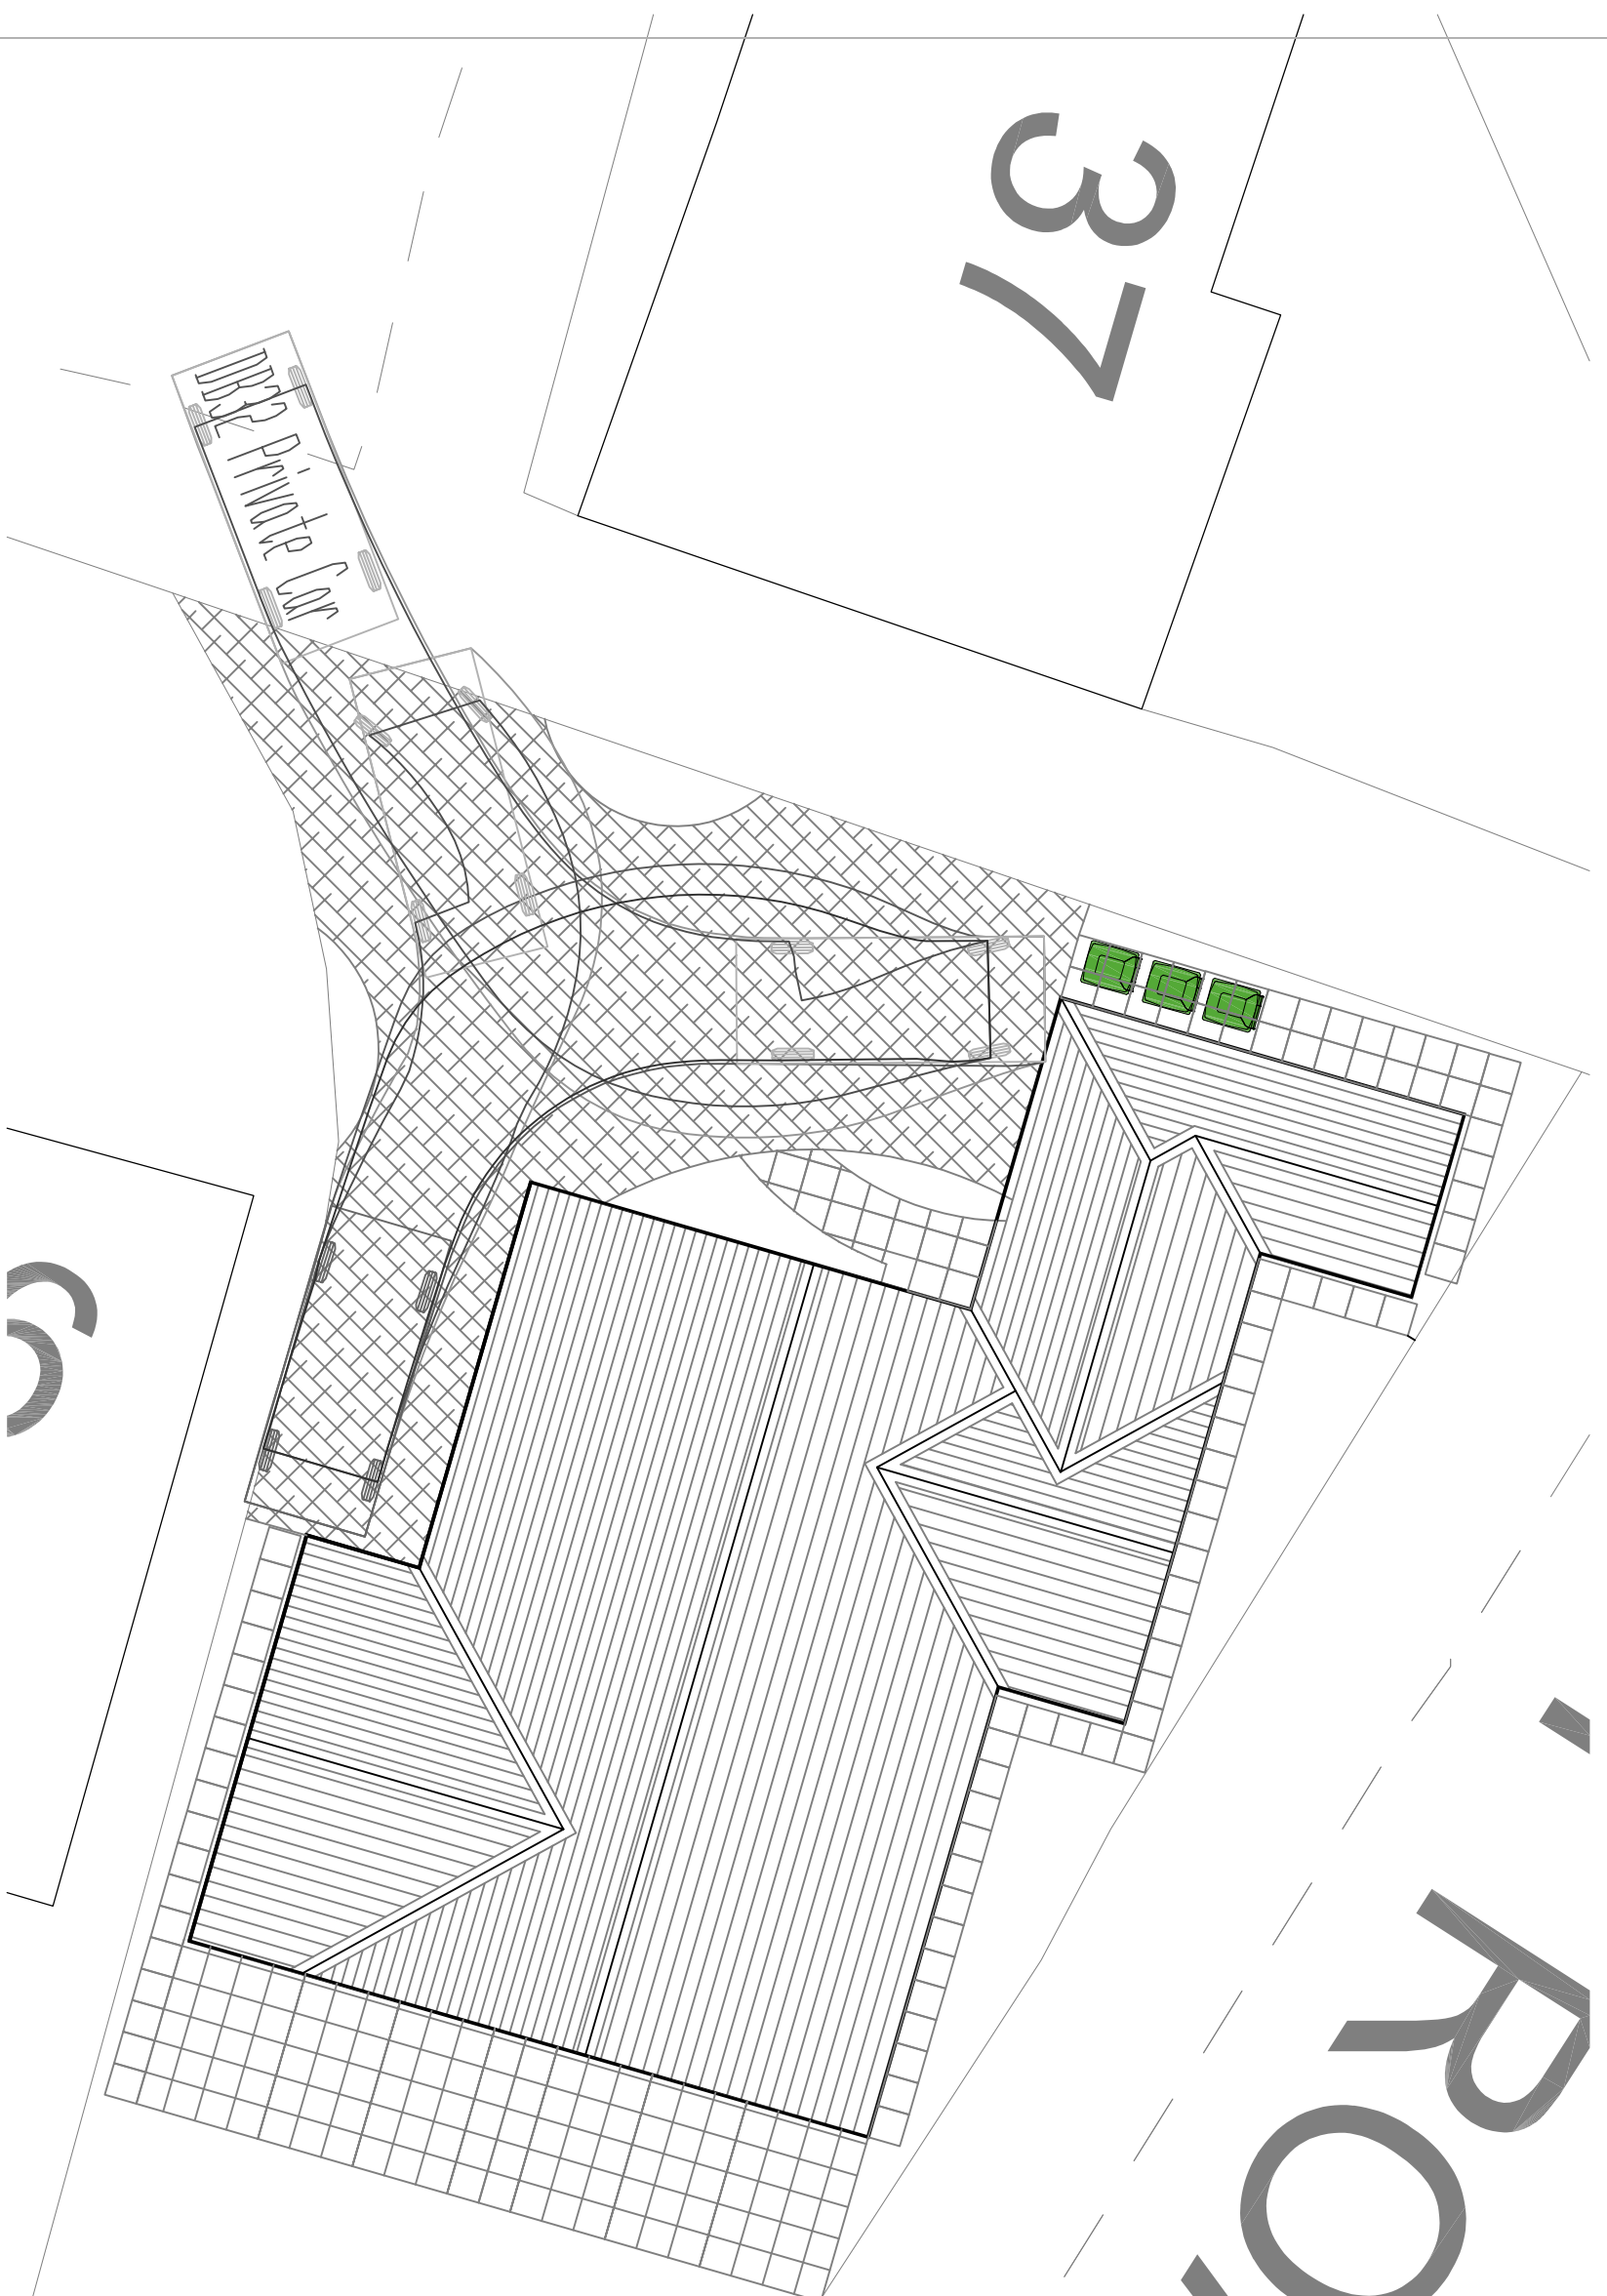

03 MATERIAL LEGEND
N.T.S