

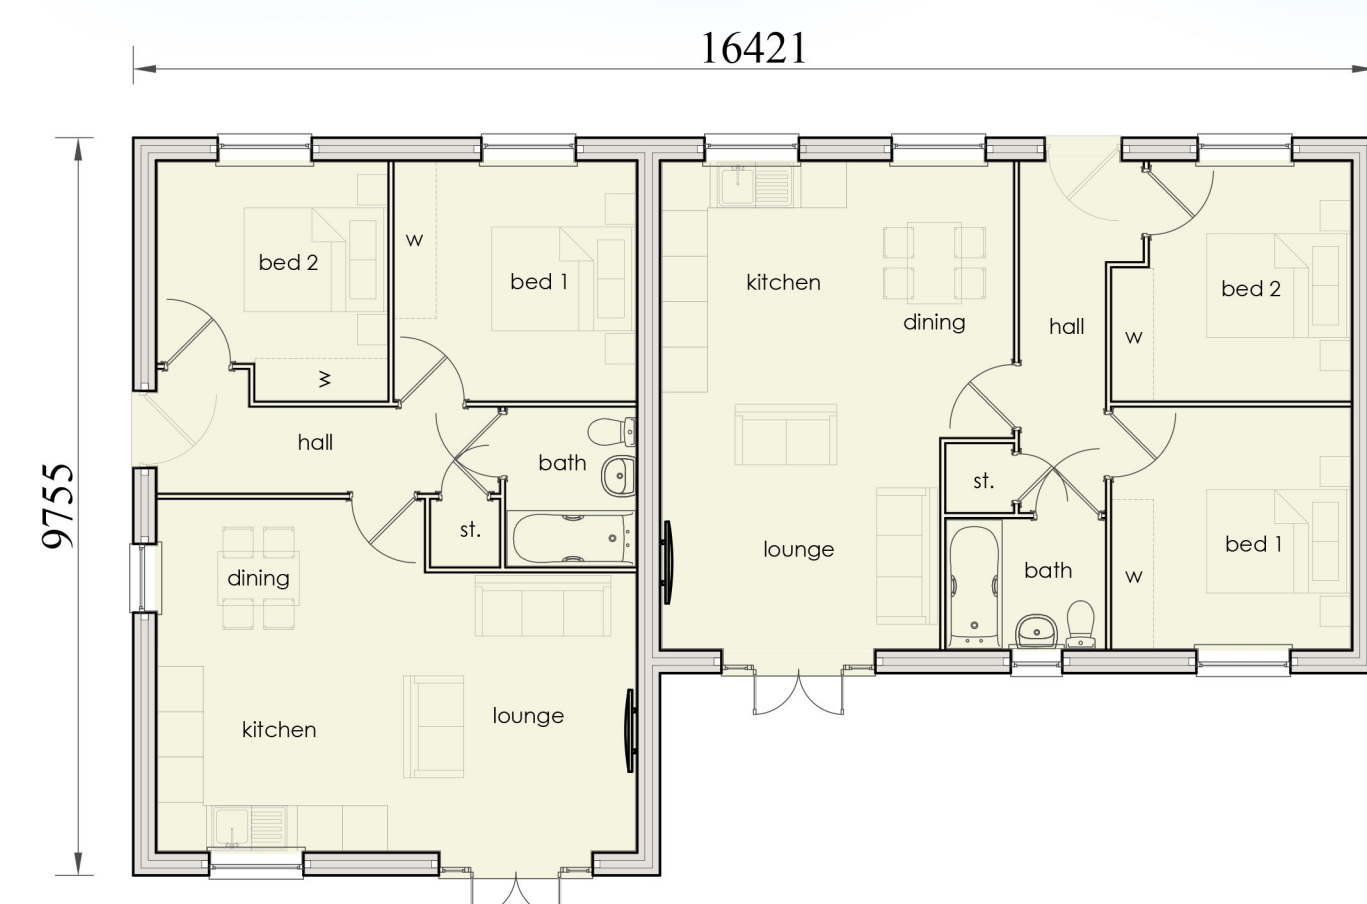


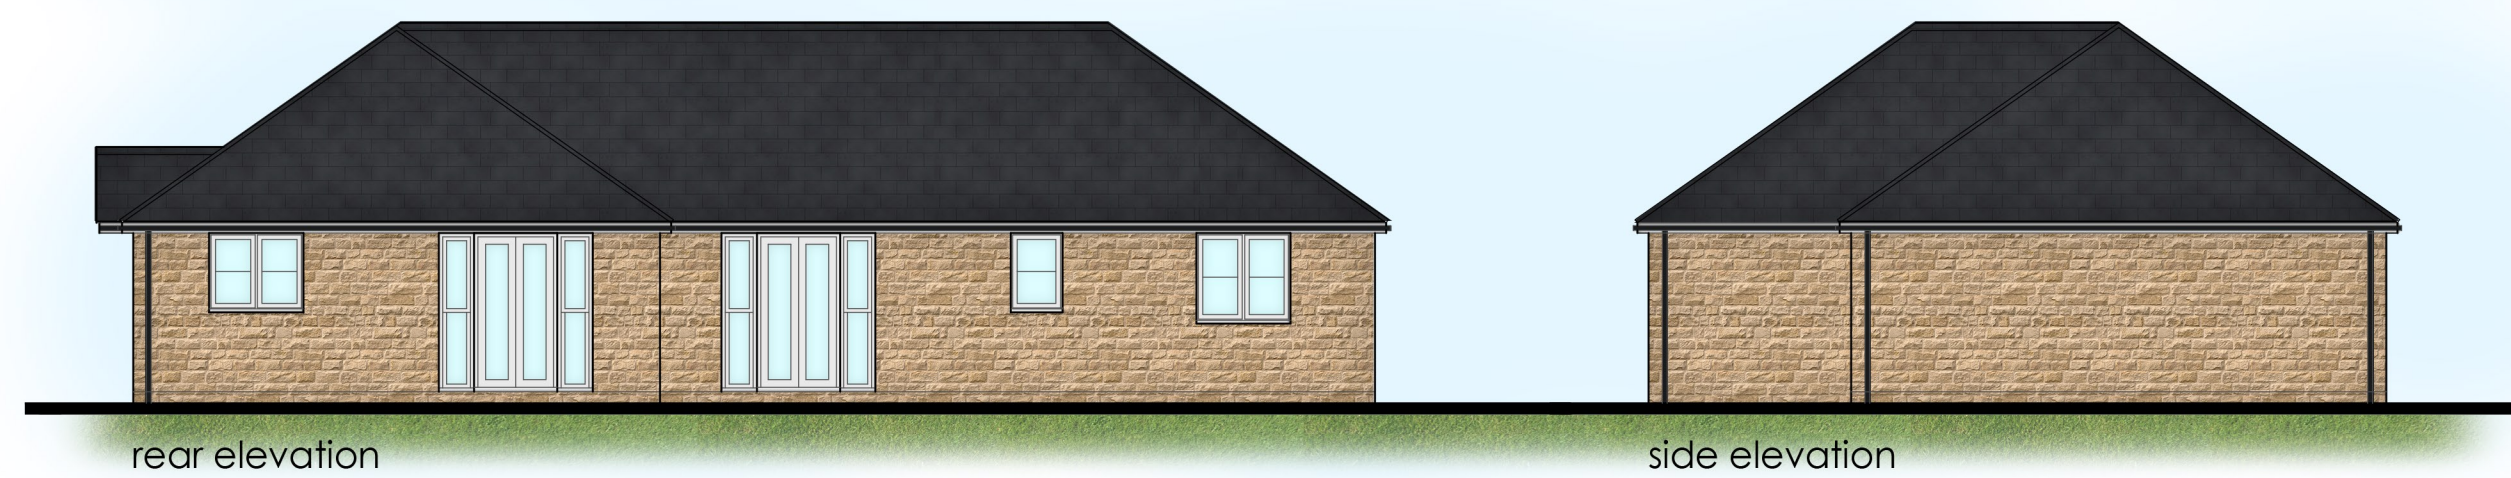

floor plan

Plots 1 & 2

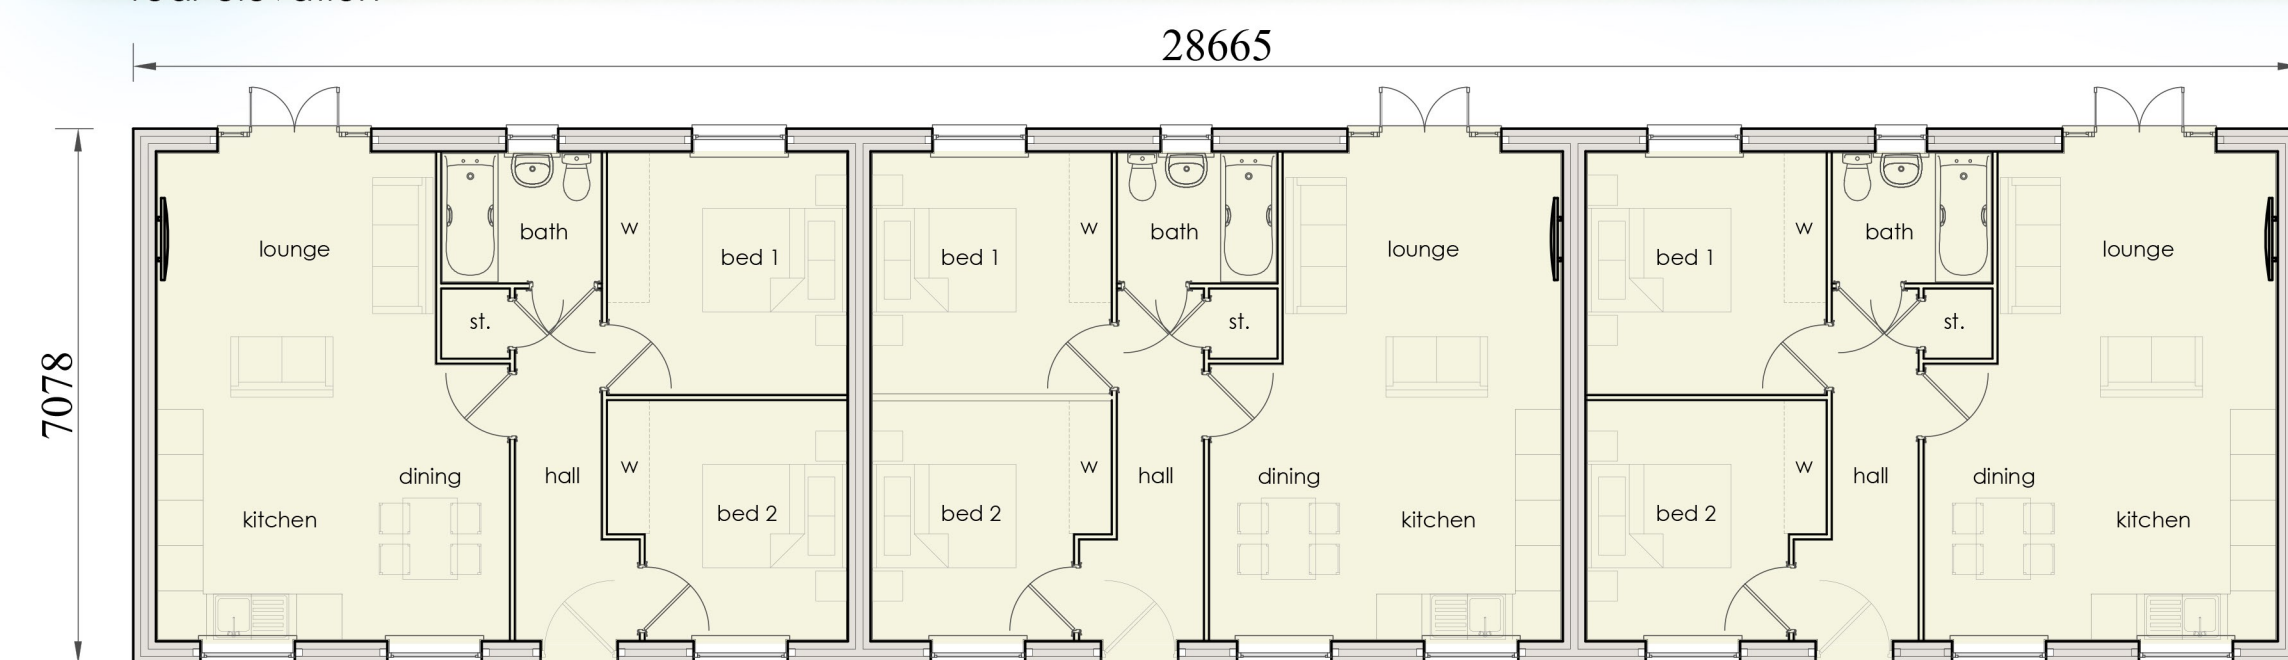

floor plan


Plots 3 - 5



site plan 1:200



- The image contains four small aerial photographs arranged vertically. The top photo shows a green field with a red diagonal line indicating the site boundary. The second photo shows a grey rectangular building, identified as an existing 2-storey dwelling. The third photo shows a blue rectangular building, identified as an existing bungalow. The bottom photo shows a cluster of buildings, identified as proposed bungalows.

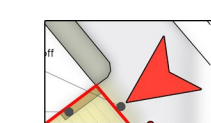

- existing vehicular and pedestrian access
- existing footpath crossing the site
- shared drive
- indicative landscaping

