


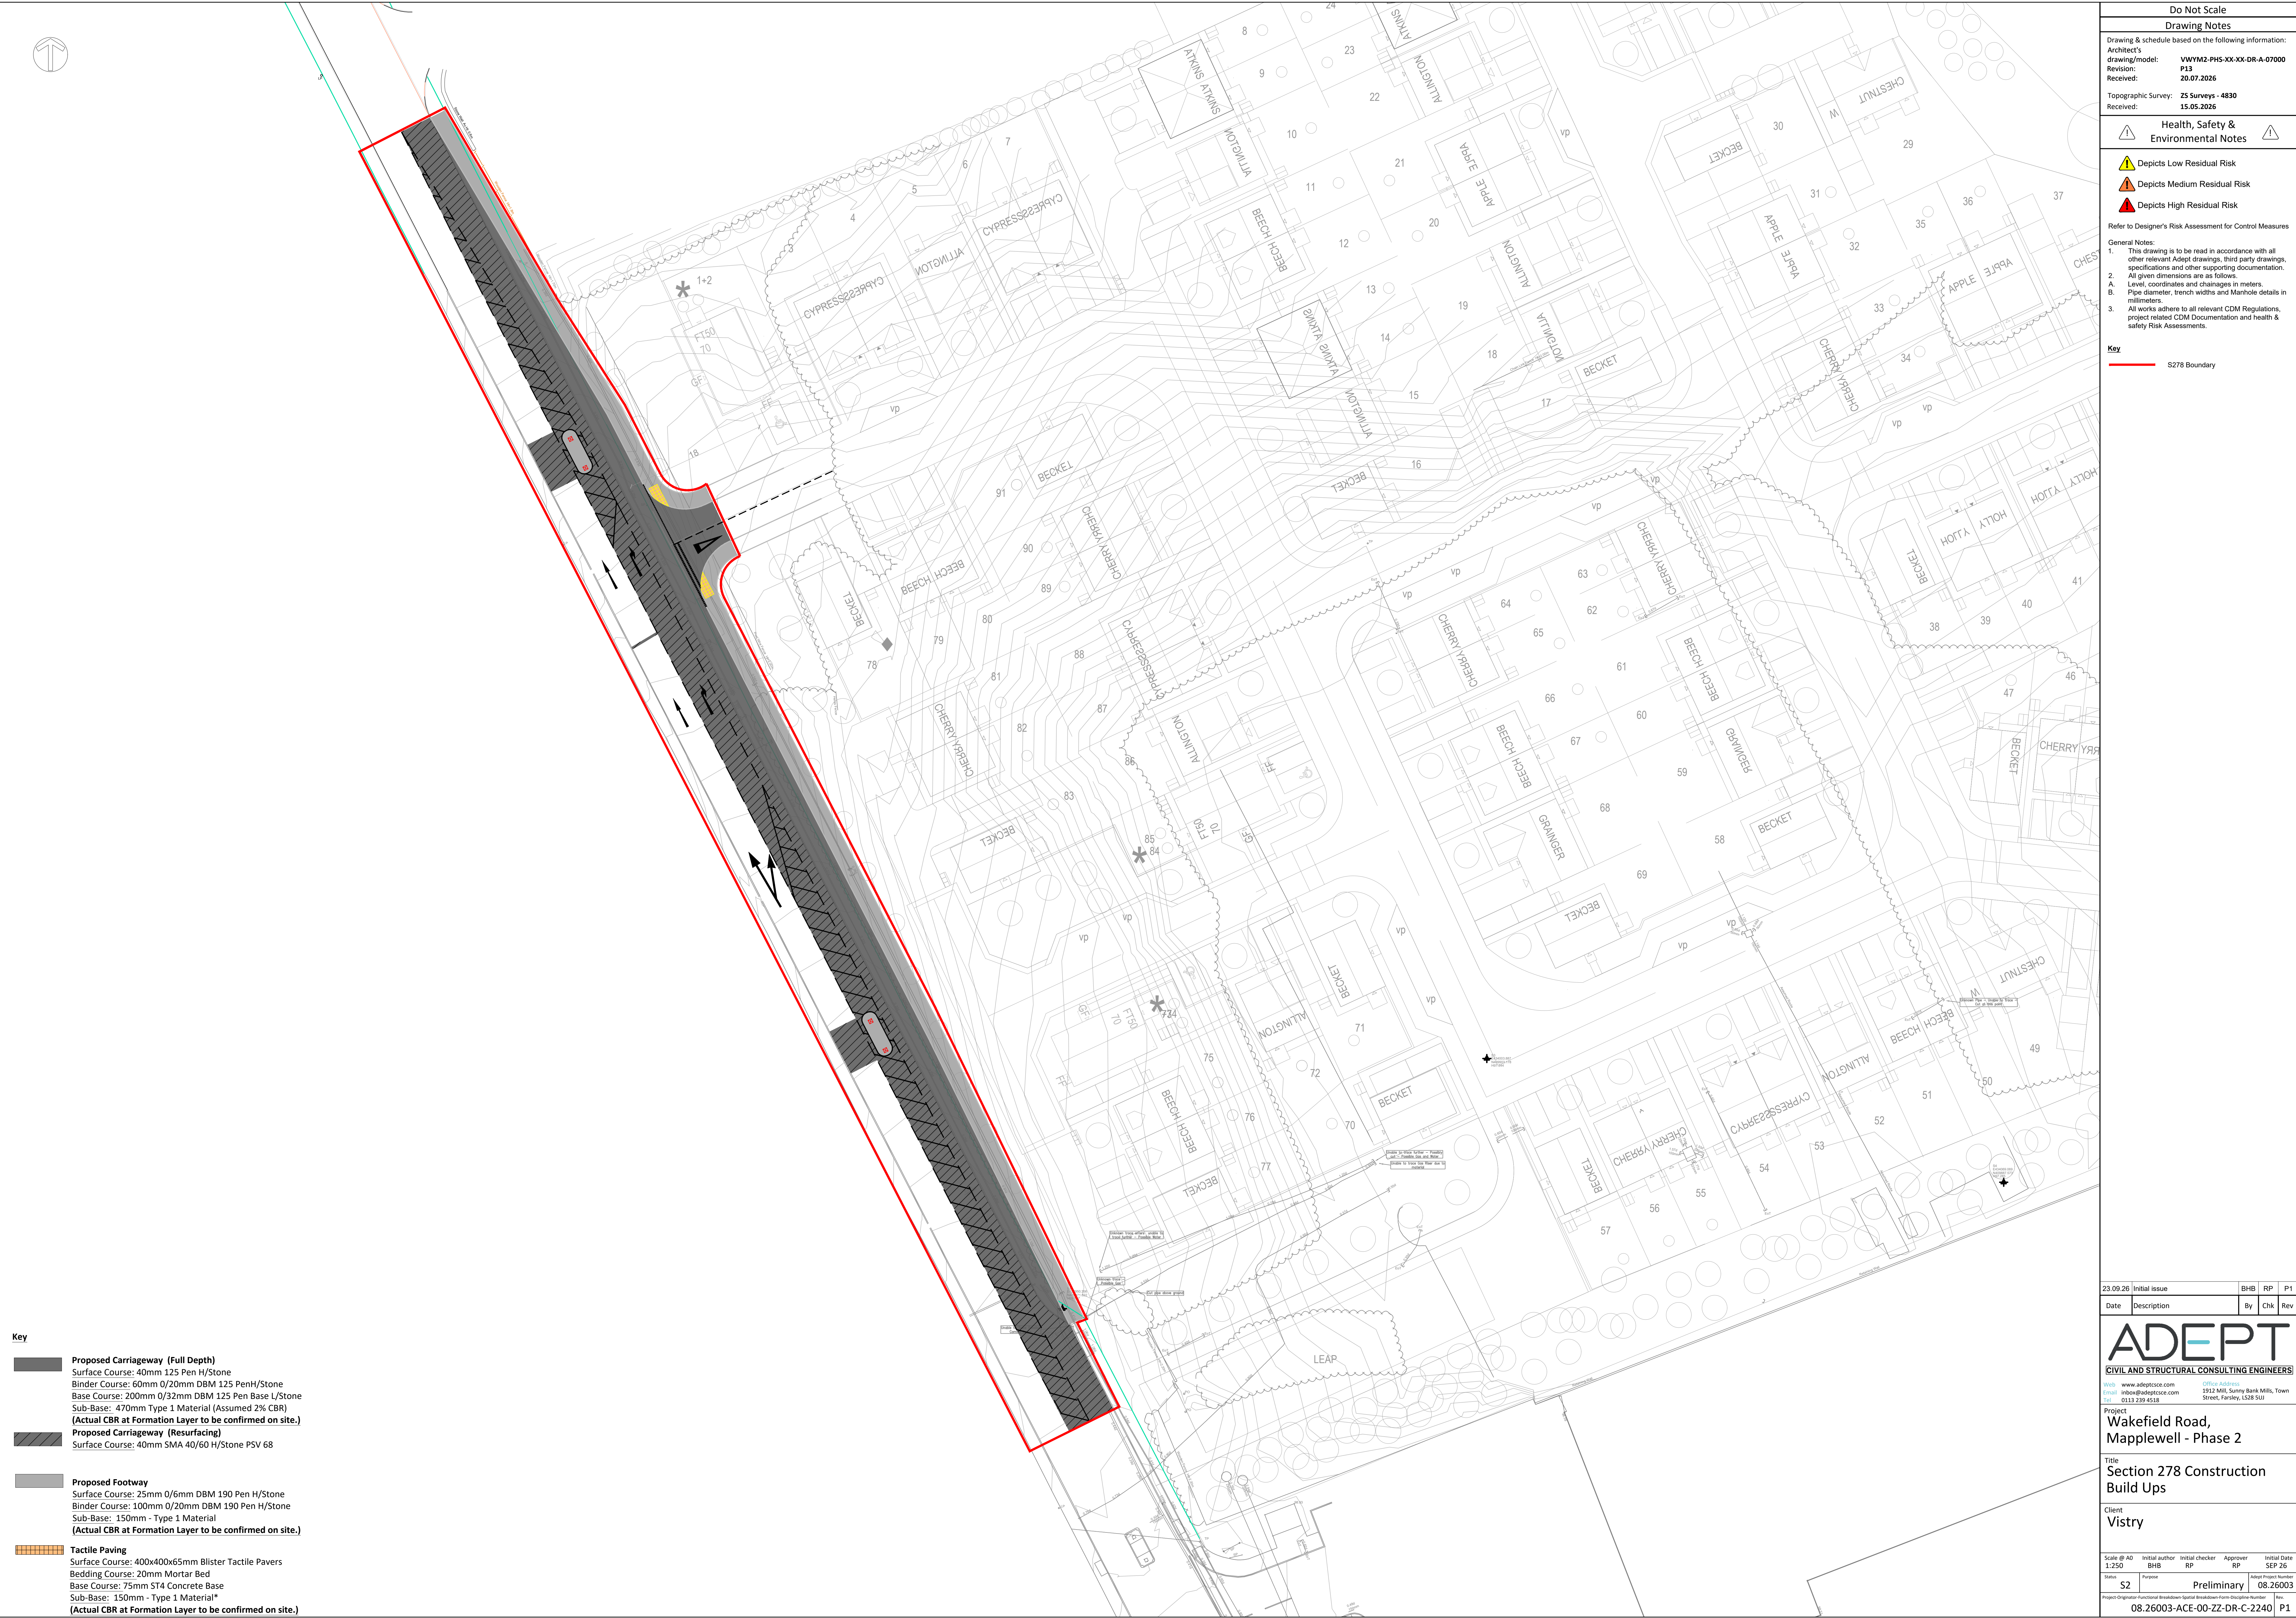

Key

- Proposed Carriageway (Full Depth)**
Surface Course: 40mm 125 Pen H/Stone
Binder Course: 60mm 0/20mm DBM 125 PenH/Stone
Base Course: 200mm 0/32mm DBM 125 Pen Base L/Stone
Sub-Base: 470mm Type 1 Material (Assumed 2% CBR)
(Actual CBR at Formation Layer to be confirmed on site.)
- Proposed Carriageway (Resurfacing)**
Surface Course: 40mm SMA 40/60 H/Stone PSV 68
- Proposed Footway**
Surface Course: 25mm 0/6mm DBM 190 Pen H/Stone
Binder Course: 100mm 0/20mm DBM 190 Pen H/Stone
Sub-Base: 150mm - Type 1 Material
(Actual CBR at Formation Layer to be confirmed on site.)
- Tactile Paving**
Surface Course: 400x400x65mm Blister Tactile Pavers
Bedding Course: 20mm Mortar Bed
Base Course: 75mm ST4 Concrete Base
Sub-Base: 150mm - Type 1 Material*
(Actual CBR at Formation Layer to be confirmed on site.)

Do Not Scale

Drawing Notes

Drawing & schedule based on the following information:
Architect's drawing/model: VVWM2-PHS-XX-XX-DR-A-07000
Revision: P13
Received: 20.07.2026
Topographic Survey: Z5 Surveys - 4830
Received: 15.05.2026

Health, Safety & Environmental Notes

⚠️

Depicts Low Residual Risk

⚠️

Depicts Medium Residual Risk

⚠️

Depicts High Residual Risk

Refer to Designer's Risk Assessment for Control Measures

General Notes:
1. This drawing is to be read in accordance with all other relevant Adept drawings, third party drawings, specifications and other supporting documentation.
2. All given dimensions are as follows:
A. Level, coordinates and chainages in meters.
B. Pipe diameter, trench widths and Manhole details in millimeters.
3. All works adhere to all relevant CDM Regulations, project related CDM Documentation and health & safety Risk Assessments.

Key
S278 Boundary

23.09.26	Initial issue	BHB	RP	P1
Date	Description	By	Chk	Rev

ADEPT

CIVIL AND STRUCTURAL CONSULTING ENGINEERS

Web: www.adeptcsce.com

Email: info@adeptcsce.com

Tel: 0113 239 4518

Office Address:

2912 Mills, Sunny Bank Mills, Town Street, Farsley, LS28 5UJ

Project
Wakefield Road, Mapplewell - Phase 2

Title
Section 278 Construction Build Ups

Client
Vistry

Scale @ A0	Initial author	Initial checker	Approver	Initial Date
1:250	BHB	RP	RP	SEP 26
Status	Purpose	Adept Project Number		
S2	Preliminary	08.26003		
Project Originator/Author/Drawn/Checked/Approved/Reviewed/Issued/By				
08.26003-ACE-00-ZZ-DR-C-2240				P1