



RESIDUAL RISK

Wherever possible unnecessary risk is designed out of these proposals. Where residual risk remains this is assessed and identified on the relevant drawings with this symbol. Refer to the note and the relevant measures in the Health + Safety documentation

a

b

c

d

EXISTING TOTEM SIGN



DRIVE THRU



10000

NEW DD SIGN INSTALLED TO EXISTING TOTEM

3mm Aluminium folded & welded tray fascia, powder coated Built up rim & return 13mm foamex backed letters with static white LED illumination, 5mm opal trueled perspex letter faces to illuminate from LED 300 Lux.



1710


2280

2859

EXISTING TOTEM SIGN



DRIVE THRU

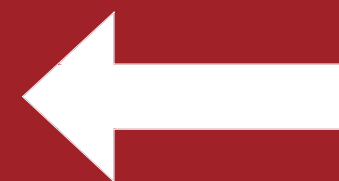

10000




NEW DD SIGN INSTALLED TO EXISTING TOTEM

3mm Aluminium folded & welded tray fascia, powder coated Built up rim & return 13mm foamex backed letters with static white LED illumination, 5mm opal trueled perspex letter faces to illuminate from LED 300 Lux.



1710

2280

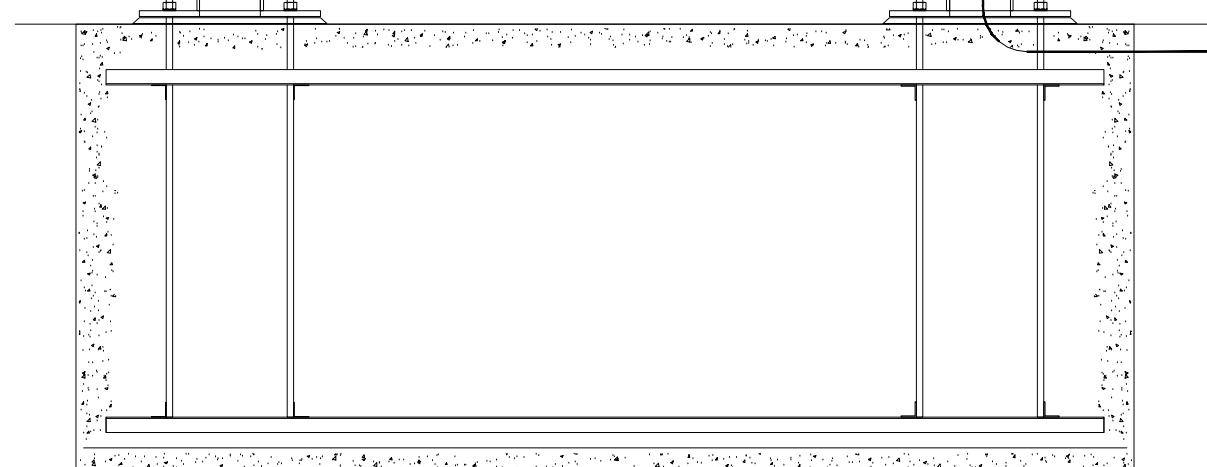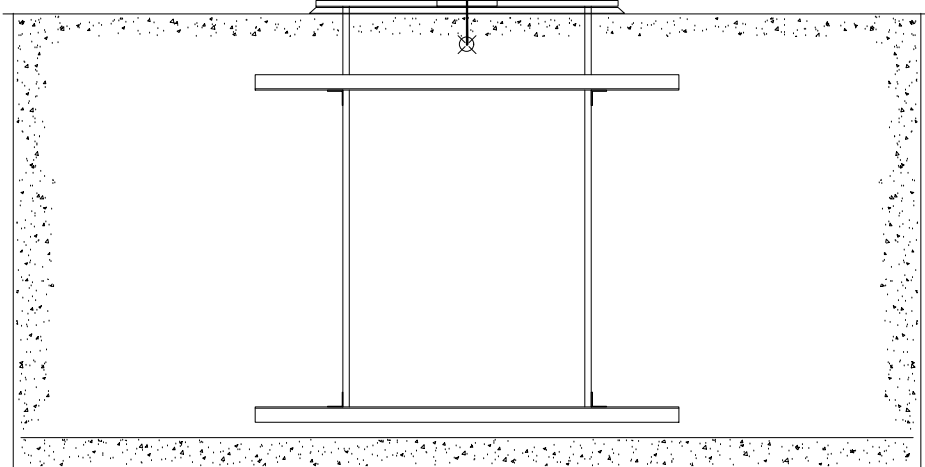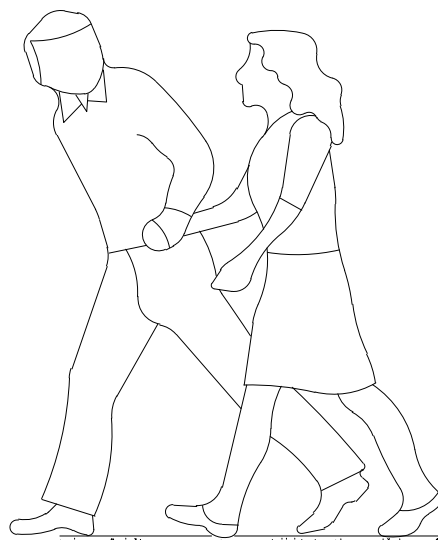

Revision



Talbot Chambers 2-6 North Church Street Sheffield S1 2DH
tel: +44(0)114 2490944 fax: +44(0)114 2490966 www.axis-architecture.com

GATEWAY 36
ROCKINGHAM 1, BARNSLEY
DEARNE VALLEY PARKWAY
QFM

DUNKIN DONUTS
PROPOSED ELEVATIONS - UNIT B

A1 Scale	A3 Scale	Date	Drawn By	Revision
1:25	1:50	APR 17	A X I S	

Drawing Number

27075-(70)-01

PRELIMINARY

© COPYRIGHT EXISTS ON ALL DESIGN AND INFORMATION SHOWN
DO NOT SCALE for manufacture. Verify all dimensions prior to construction