


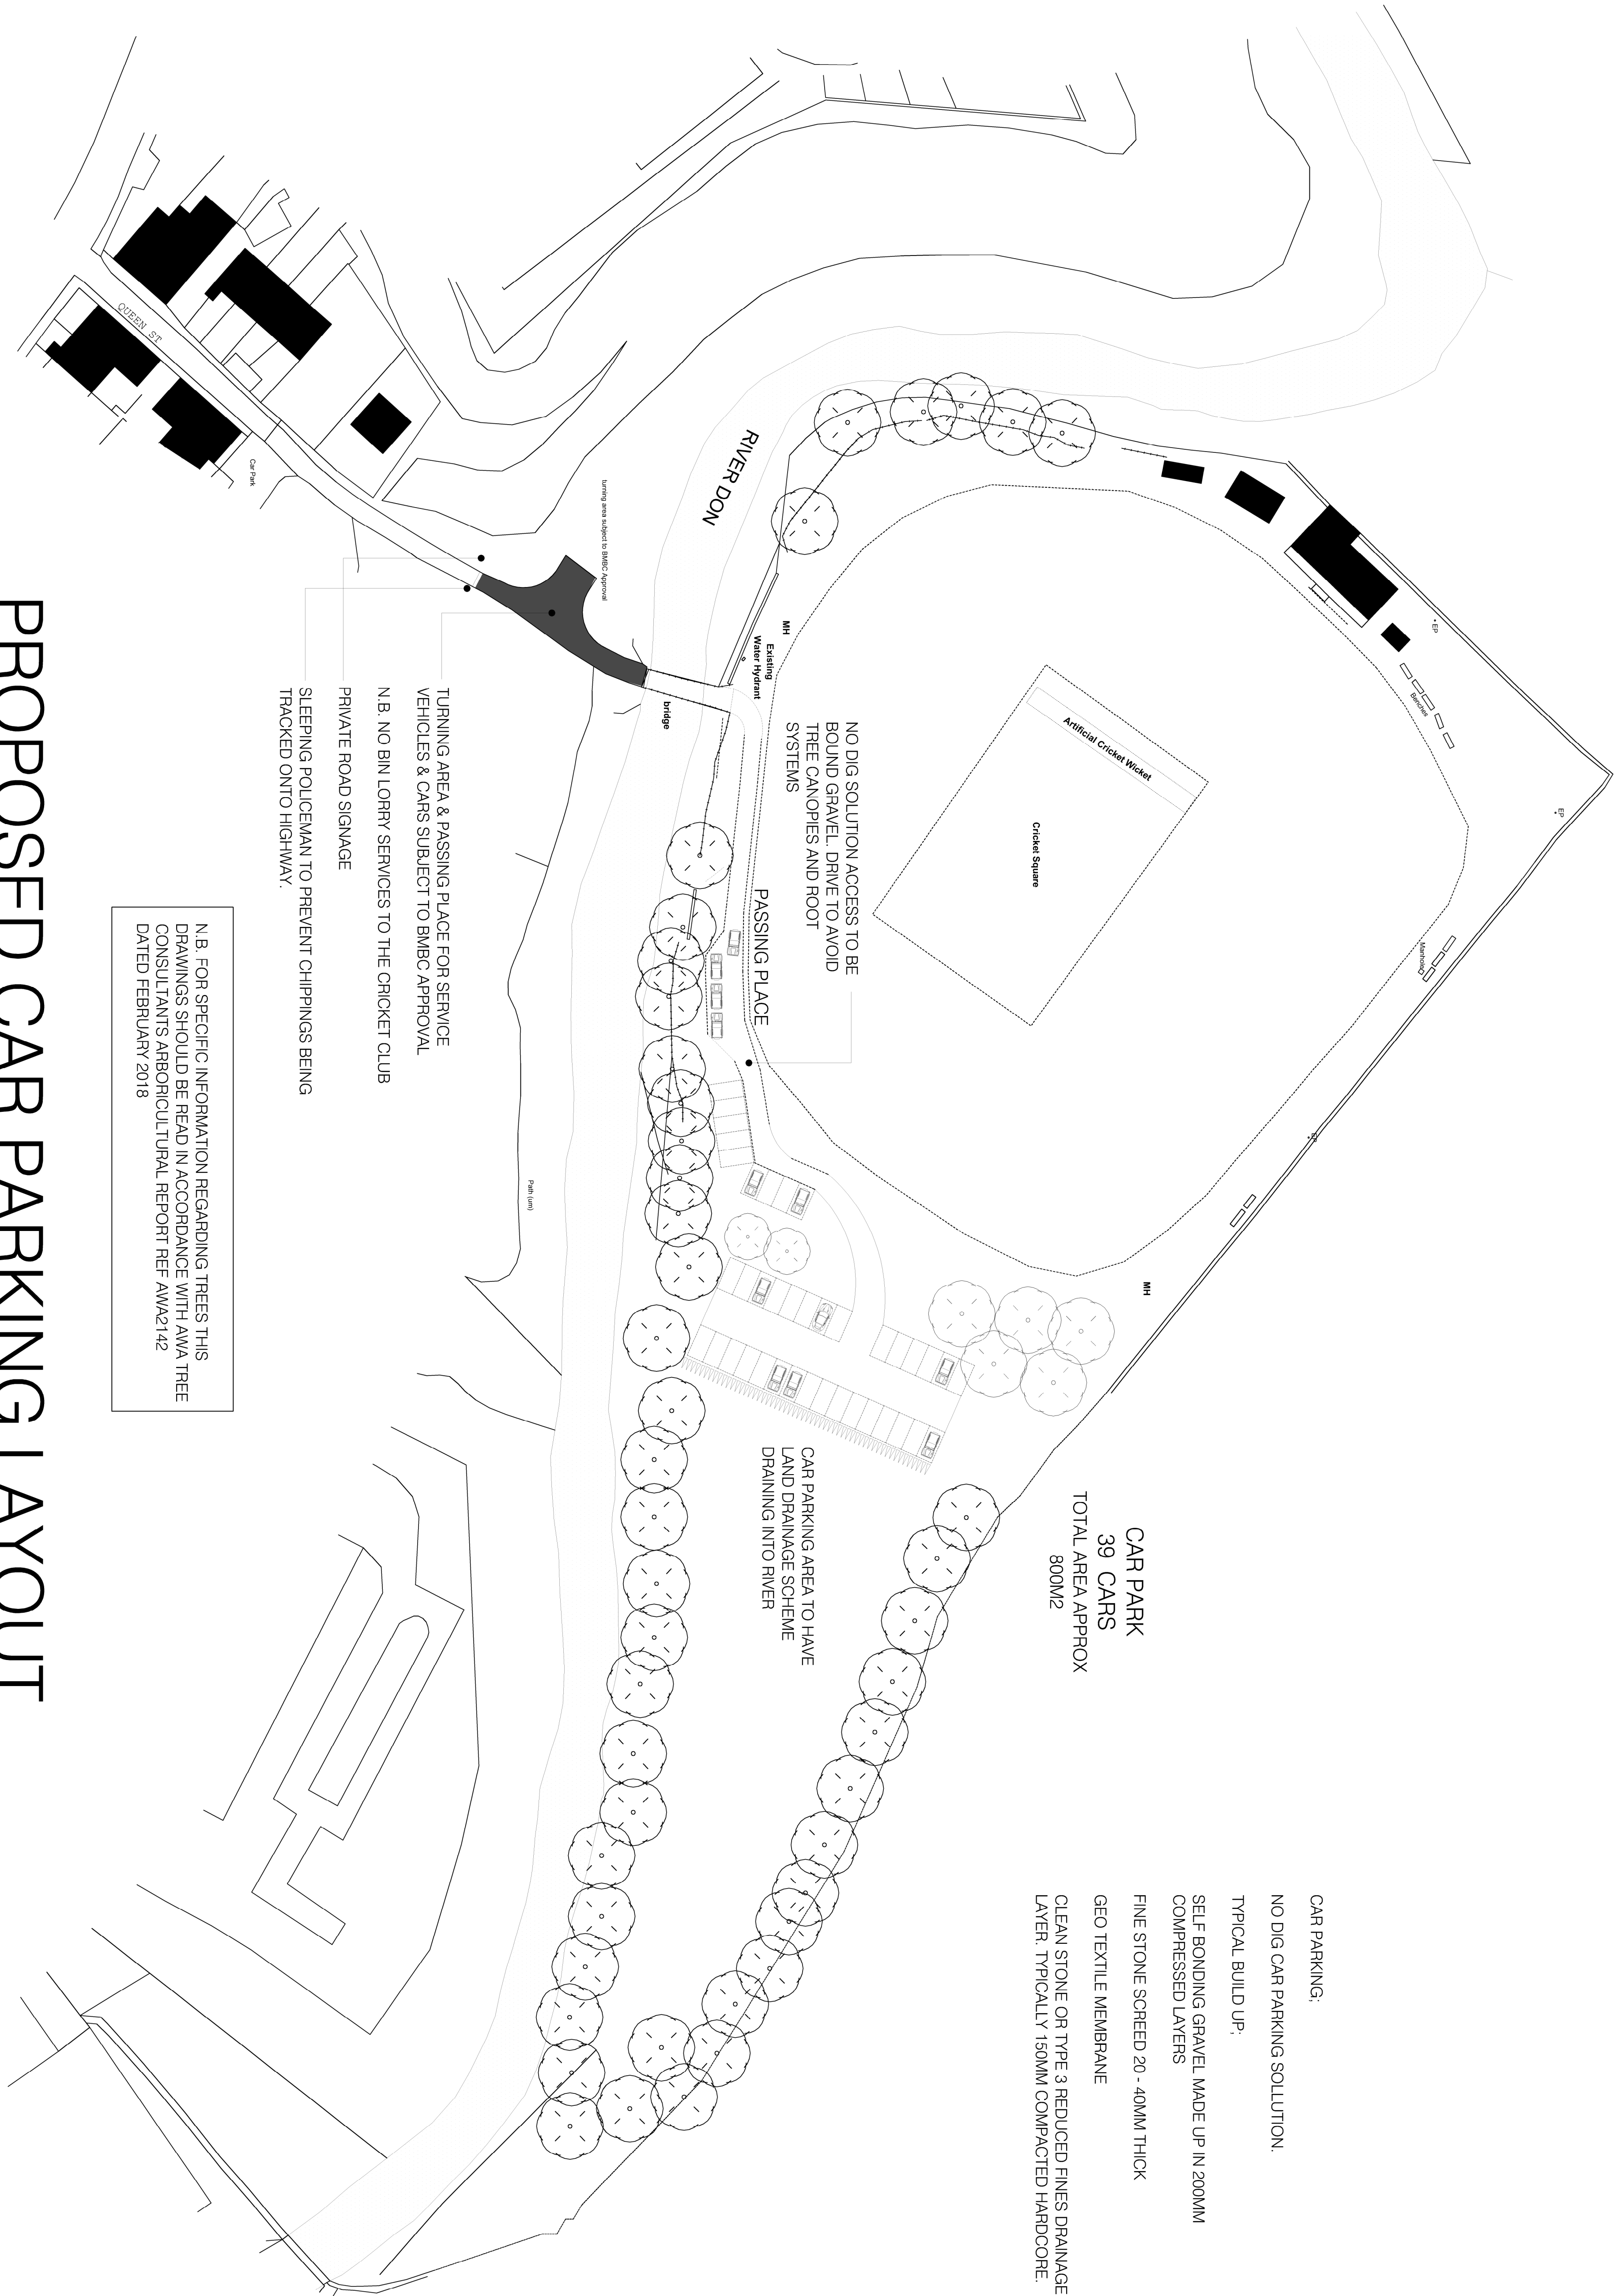

TURNING AREA & PASSING PLACE FOR SERVICE VEHICLES & CARS SUBJECT TO BMBC APPROVAL

N.B. NO BIN LORRY SERVICES TO THE CRICKET CLUB

PRIVATE ROAD SIGNAGE

SLEEPING POLICEMAN TO PREVENT CHIPPINGS BEING TRACKED ONTO HIGHWAY.

N.B. FOR SPECIFIC INFORMATION REGARDING TREES THIS DRAWINGS SHOULD BE READ IN ACCORDANCE WITH AWA TREE CONSULTANTS ARBORICULTURAL REPORT REF AWA2142 DATED FEBRUARY 2018

CAR PARK
39 CARS
TOTAL AREA APPROX
800M2

CAR PARKING AREA TO HAVE
LAND DRAINAGE SCHEME
DRAINING INTO RIVER

NO DIG SOLUTION ACCESS TO BE
BOUND GRAVEL. DRIVE TO AVOID
TREE CANOPIES AND ROOT
SYSTEMS

PROPOSED CAR PARKING LAYOUT

Design | Develop | Build

architecturaldrawings Ltd.

REV. C NOTATION RELATIVE TO TREE SURVEY ADDED
REV. B AMENDMENTS FOLLOWING PRE APPLICATION MEETING WITH BMBC
REV. A CAR PARKING LAYOUT REVISED TO REDUCE AREAS TURNING ORACLE AND PASSING PLACES HIGHLIGHTED

44 Park Road, Barnsley, S70 1YE
info@architecturaldrawingsltd.co.uk
www.architecturaldrawingsltd.co.uk

CLIENT
PENISTONE CRICKET CLUB
QUEEN STREET
S36 6HD

TITLE
PROPOSED CAR PARKING

PROPOSED LAYOUT

DRAWING STATUS			
INFORMATION			
SCALE	1:500 @ A1		
DATE	SEPTEMBER 2017		
JOB NO.	DRAWING NUMBER	REV	
775	02	C	