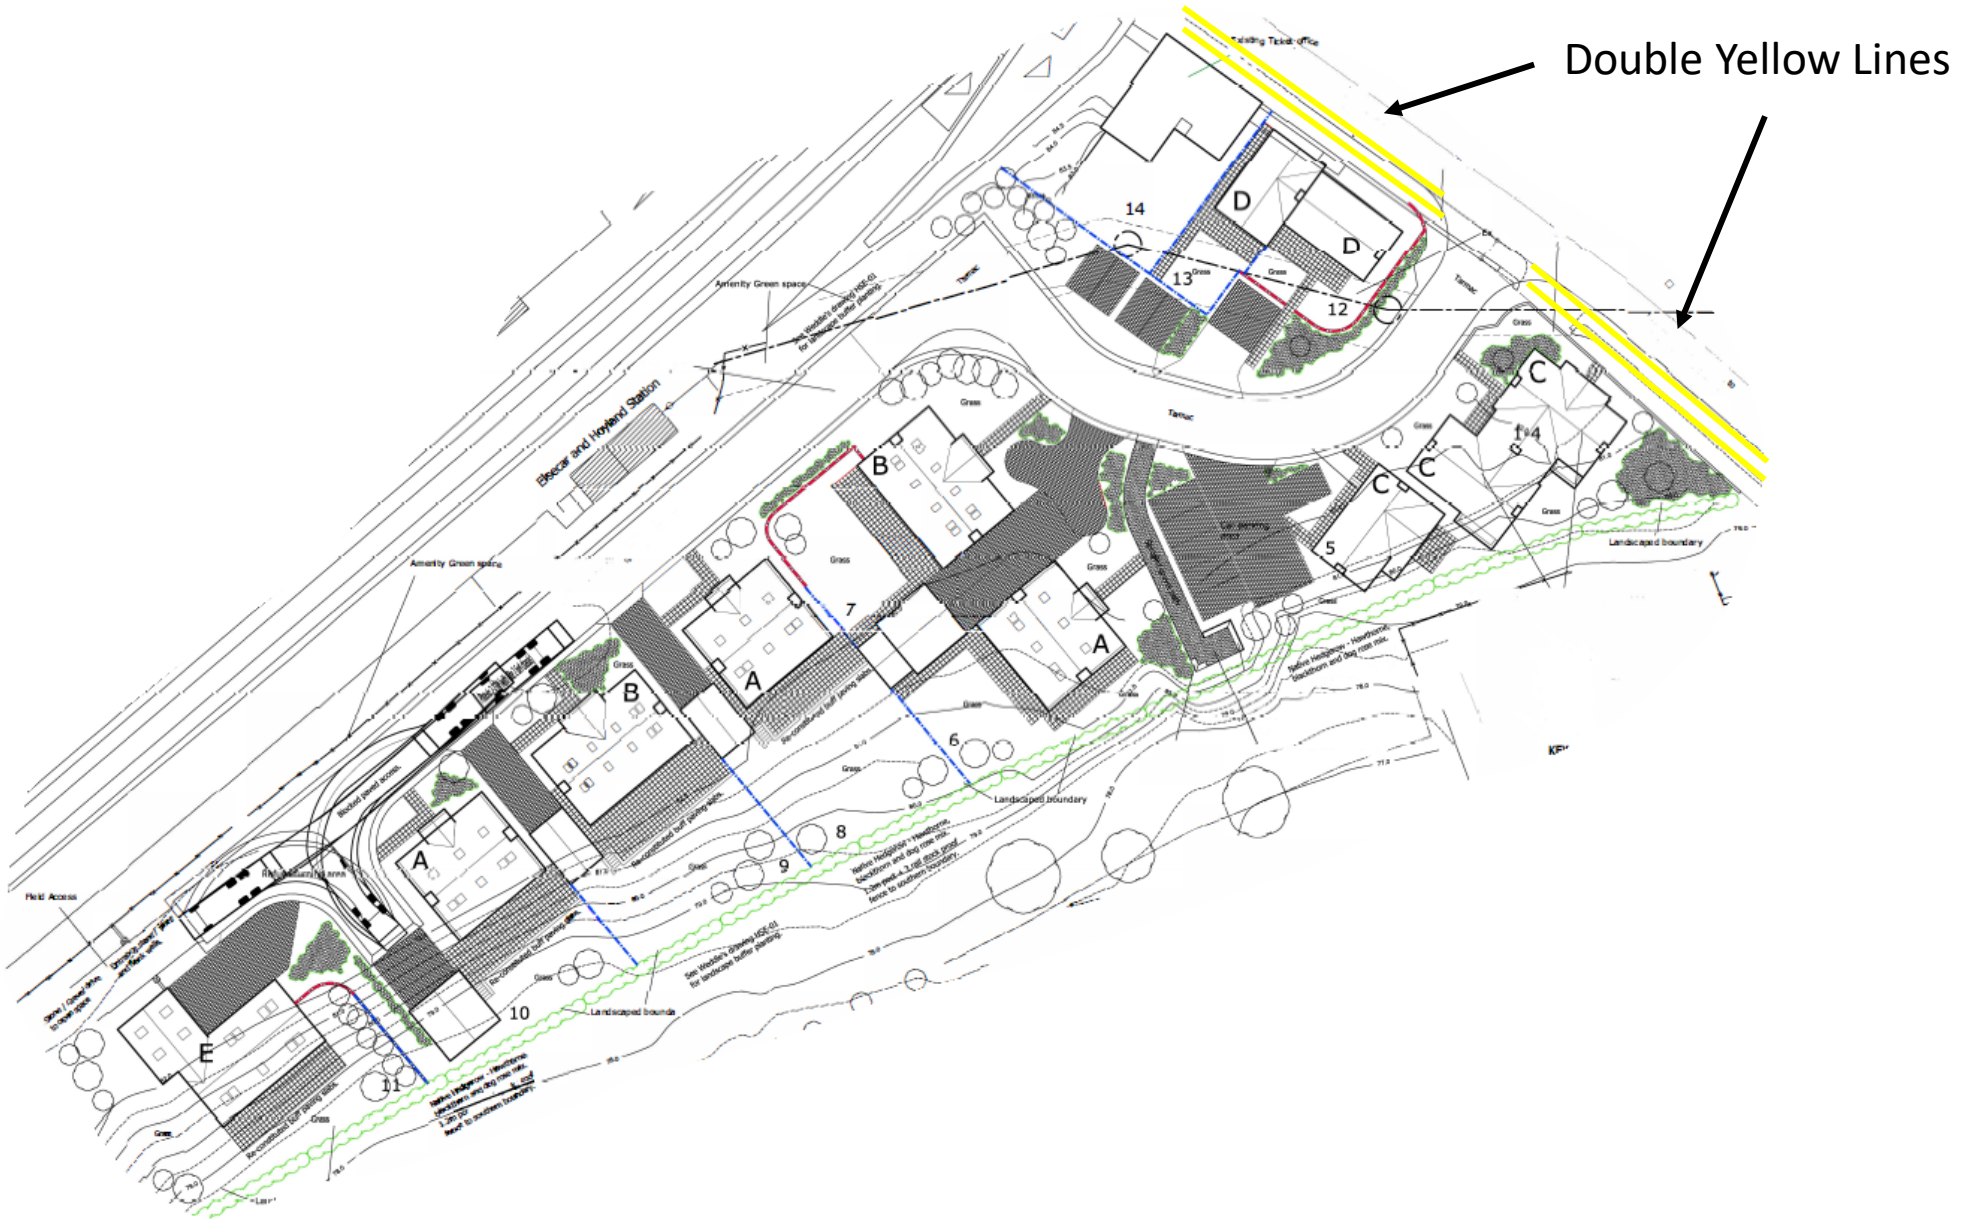

Double Yellow Lines
Existing Ticket Office
Amenity Green space
Bicester and Hoyland Station
Tarmac
Grass
Landscaped boundary
Field Access
Re-constituted buff paving slabs
Native Hedgerow - Hawthorne, Hawthorn and dog rose mix.
See Warden's Drawing HSE-01 for landscape buffer planting.
A
B
C
D
E
5
6
7
8
9
10
11
12
13
14