




## NOTES

### MATERIALS:

- ROOF TILES -**  
Concrete Interlocking Flat Tile (Marley Modern or similar).
- MAIN BRICK -**  
Baggeridge Windmill Golden Multi or similar.
- BRICK BAND -**  
Baggeridge Savanah or similar.
- RENDER -**  
Reference 016 Ivory (Including Weber.pral H) FASCIAS, SOFFITS, BARGE BOARDS - White uPVC.
- RAINWATER GUTTERING & DOWNPIPES -**  
Black uPVC.
- WINDOWS & DOORS -**  
White uPVC.

Refer to Materials Schedule submitted as part of this application for further information.

For Floor Plans refer to drawing referenced PL 04 - Proposed Floors & Roof Plan Plot 1-3

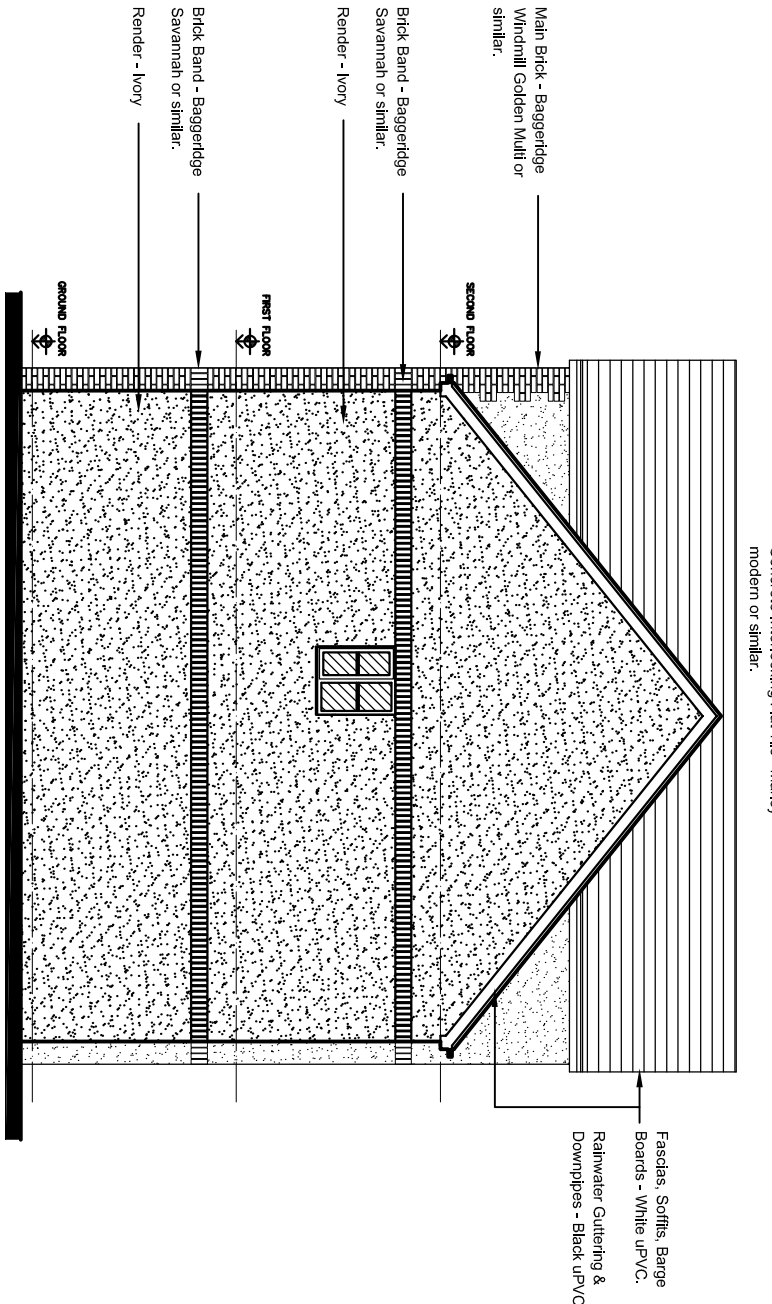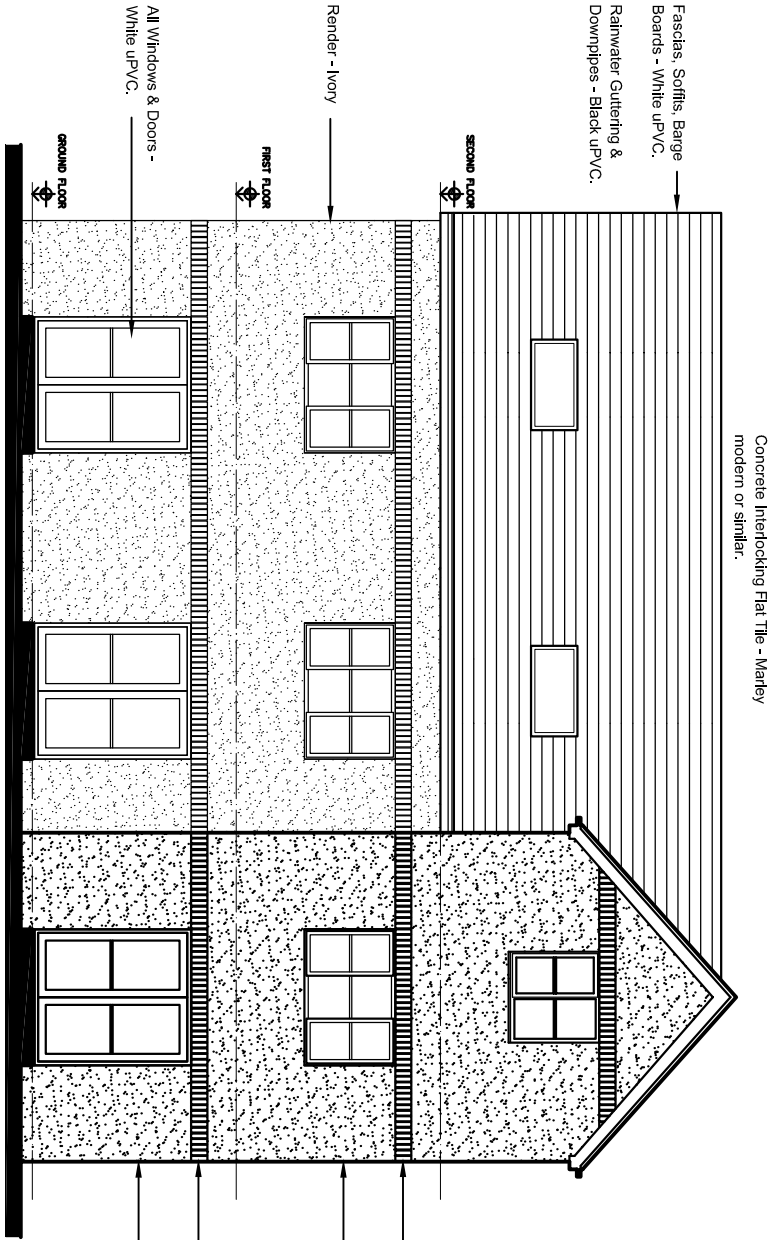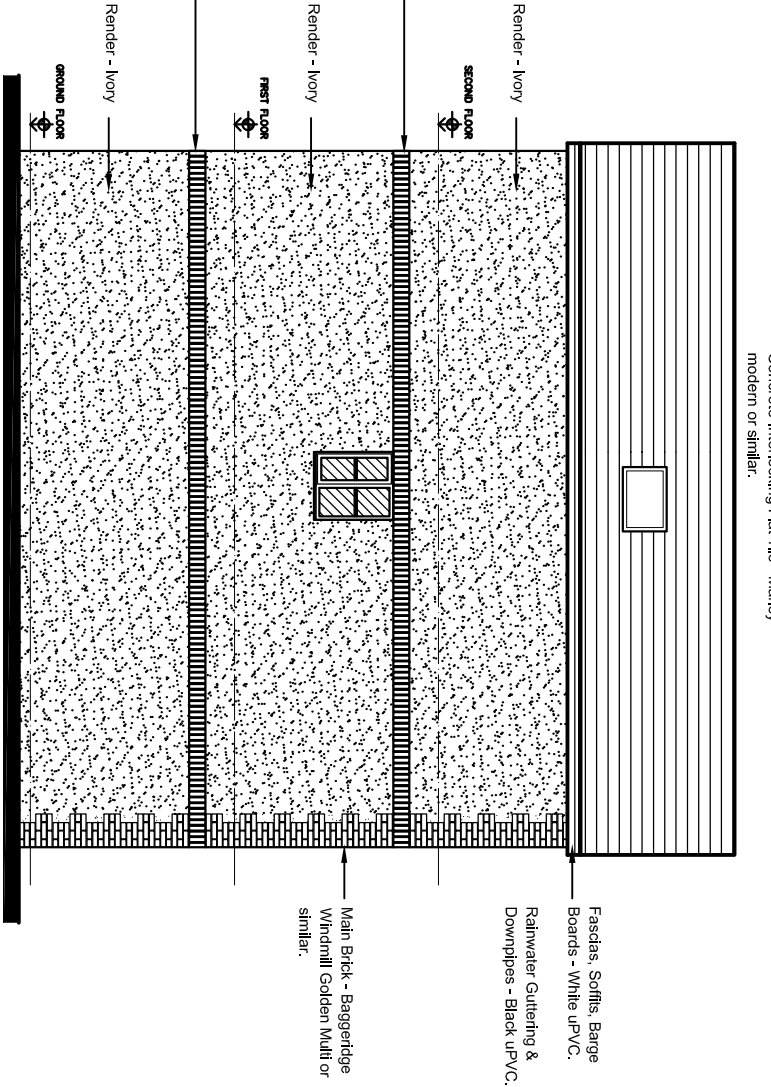

## PLANNING ISSUE

| New Description | Date | By | App'd |
|-----------------|------|----|-------|
|-----------------|------|----|-------|

**tractus**  
ARCHITECTURAL DESIGN LIMITED

Unit 11a Northcote Mills  
2  
Wainfield Road  
Huddersfield  
HD8 9LA

E 01484 860 701  
F 01484 860 771  
e: info@tractusltd.co.uk  
w: www.tractusltd.co.uk

### LEISURE INNS DEVELOPMENTS

#### Project

THE HALFWAY HOTEL  
GOLDTHORPE

#### Drawing title

PROPOSED ELEVATIONS  
PLOTS 1-3

|            |       |            |        |            |       |
|------------|-------|------------|--------|------------|-------|
| Drawn by   | AM    | Date       | 01/09  | App'd      | -     |
| Drawing no | PL 09 | Project no | 08/022 | Scale @ A3 | 1:100 |
|            |       |            |        | Rev        | -     |