




- LEGEND**
- EASEMENT
 - 1800mm HIGH BRICK WALL, SEE NSD 9001 TYPE 1.
 - 1800mm HIGH CLOSE BOARD FENCE, SEE NSD 9102 TYPE A
 - 2400mm HIGH SOLID ACOUSTIC FENCE

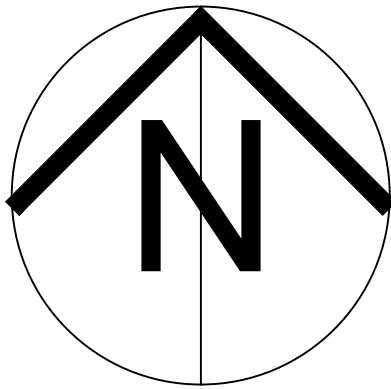

0 2.5 5 10 15 25 m
SCALE BAR 1:500

M	30.01.20	ZE	Updated to planning comments
L	27.01.20	ZE	Updated to NDSS layout
K	20.01.20	ZE	Plot 63 path handed for levels
J	02.01.20	ZE	Updated to planning layout Rev L
I	18.12.19	ZE	Hatching Removed
H	06.12.19	JW	Position of Plots 23, 47, 78 & 94 amended
G	22.11.19	JW	Title block and scale bar amended. Hatching removed
F	11.10.19	ZE	Acoustic Fence added to key
E	27.09.19	JW	Block setting out names added
D	17.09.19	LB	Road junction adjacent to plots 66-67 amended.
C	22.08.19	SMC	Walls, paths, gates & material annotation added.
B	21.08.19	SMC	Future road easement added between 48-51 & 52-55
A	02.08.19	SMC	Affordable area moved. New Ashbourne Semi amended to detached.



COUNTRYSIDE
Places People Love

CountrySide Properties (UK) Limited
Regeneration North
301 Bridgewater Place, Birchwood Park, Birchwood
Warrington WA3 5XG
Tel: 01925 248900 Fax: 01925 248901
www.countryside-properties.com

site: **Bella Wood View
Kingsmark Way
Goldthorpe**

title: **Boundary Plan**

scale: **1:500** drawn by: **SMC**

date: checked:

drawing no: **SK656-BP-01**

Certificate Number 15907
ISO 9001
ISO 14001

sheet no: **Sheet 1 of 1** revision: **M**