




ITEM 1
2900 x 700 x 25mm ALUMINIUM TRAY WITH VINYL DETAILS.
25mm FIXING FLANGES TO TOP & BOTTOM GIVING AN OVERALL DEPTH OF 750mm.
NO ILLUMINATION.
Scale 1 : 20




ITEM 2
2900 x 600 x 25mm ALUMINIUM TRAY WITH VINYL DETAILS.
25mm FIXING FLANGE TO BOTTOM & 125mm FLAT PANEL TO TOP
GIVING AN OVERALL DEPTH OF 750mm.
NO ILLUMINATION.
Scale 1 : 20



ITEM 3
2900 x 700 x 125mm ALUMINIUM TRAY.
25mm FIXING FLANGES TO TOP & BOTTOM GIVING AN OVERALL DEPTH OF 750mm.
'ASSURA PHARMACY', LOGO & NHS RECTANGLE FRET CUT FROM TRAY FACE
& BACKED UP WITH OPAL ACRYLIC.
DIGITALLY PRINTED DETAILS APPLIED TO FACE OF OPAL ACRYLIC.
'NHS SERVICES AVAILABLE HERE' IN VINYL.
INTERNAL FLUORESCENT ILLUMINATION.
Scale 1 : 20

 


SIDE VIEW

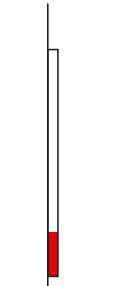

SIDE VIEW



SIDE VIEW

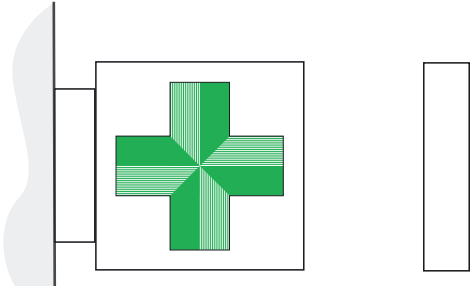

SIDE VIEW

ITEM 4
DOUBLE SIDED PROJECTING SIGN.
550 x 550 x 120mm OVA
ALUMINIUM TRAYS MOUNTED BACK
TO BACK ONTO SUB FRAME.
INTERNAL FLUORESCENT ILLUMINATION.
CROSS SHAPE CUT FROM TRAY FACES
WITH FLUSH INSET OPAL ACRYLIC.
WHITE & GREEN TRANSLUCENT VINYL
DETAIL APPLIED TO OPAL ACRYLIC.
Scale 1 : 20



SIDE VIEW

ITEM 5
DOUBLE SIDED PROJECTING SIGN.
600 x 600 x 120mm OVA
ALUMINIUM TRAYS MOUNTED BACK
TO BACK ONTO SUB FRAME.
OVAL CUT FROM FACE &
BACKED UP WITH ACRYLIC.
INTERNAL FLUORESCENT
ILLUMINATION.
Scale 1 : 20

ANY COLOURS SHOWN ARE INDICATIVE ONLY AND ARE NOT
TRUE REPRESENTATIONS OF THE FINISHED PRODUCT
THIS DRAWING IS THE PROPERTY OF CHRIS BENSON SIGNS LIMITED
COPYRIGHT IS RESERVED BY THEM AND IS ISSUED ON THE
CONDITION THAT IT IS NOT COPIED OR DISCLOSED BY OR TO ANY
UNAUTHORISED PERSONS WITHOUT PRIOR CONSENT IN WRITING
OF CHRIS BENSON SIGNS LIMITED.

96 - 98 GREAT HOWARD STREET,
LIVERPOOL, L3 7AX


CLIENT ASSURA GROUP			JOB MARKET STREET, BARNSELY		
DATE 30.03.2011	SCALE AS SHOWN @ A3	DRAWN J.B.	REV. 04-07.07.11	DWG No. 17625	

Tel: 0151-298 1567 • Fax: 0151-298 1568 • Web site: www.benson-signs.co.uk • E-mail: info@benson-signs.co.uk • ISDN: 0151-207 1154





EXISTING

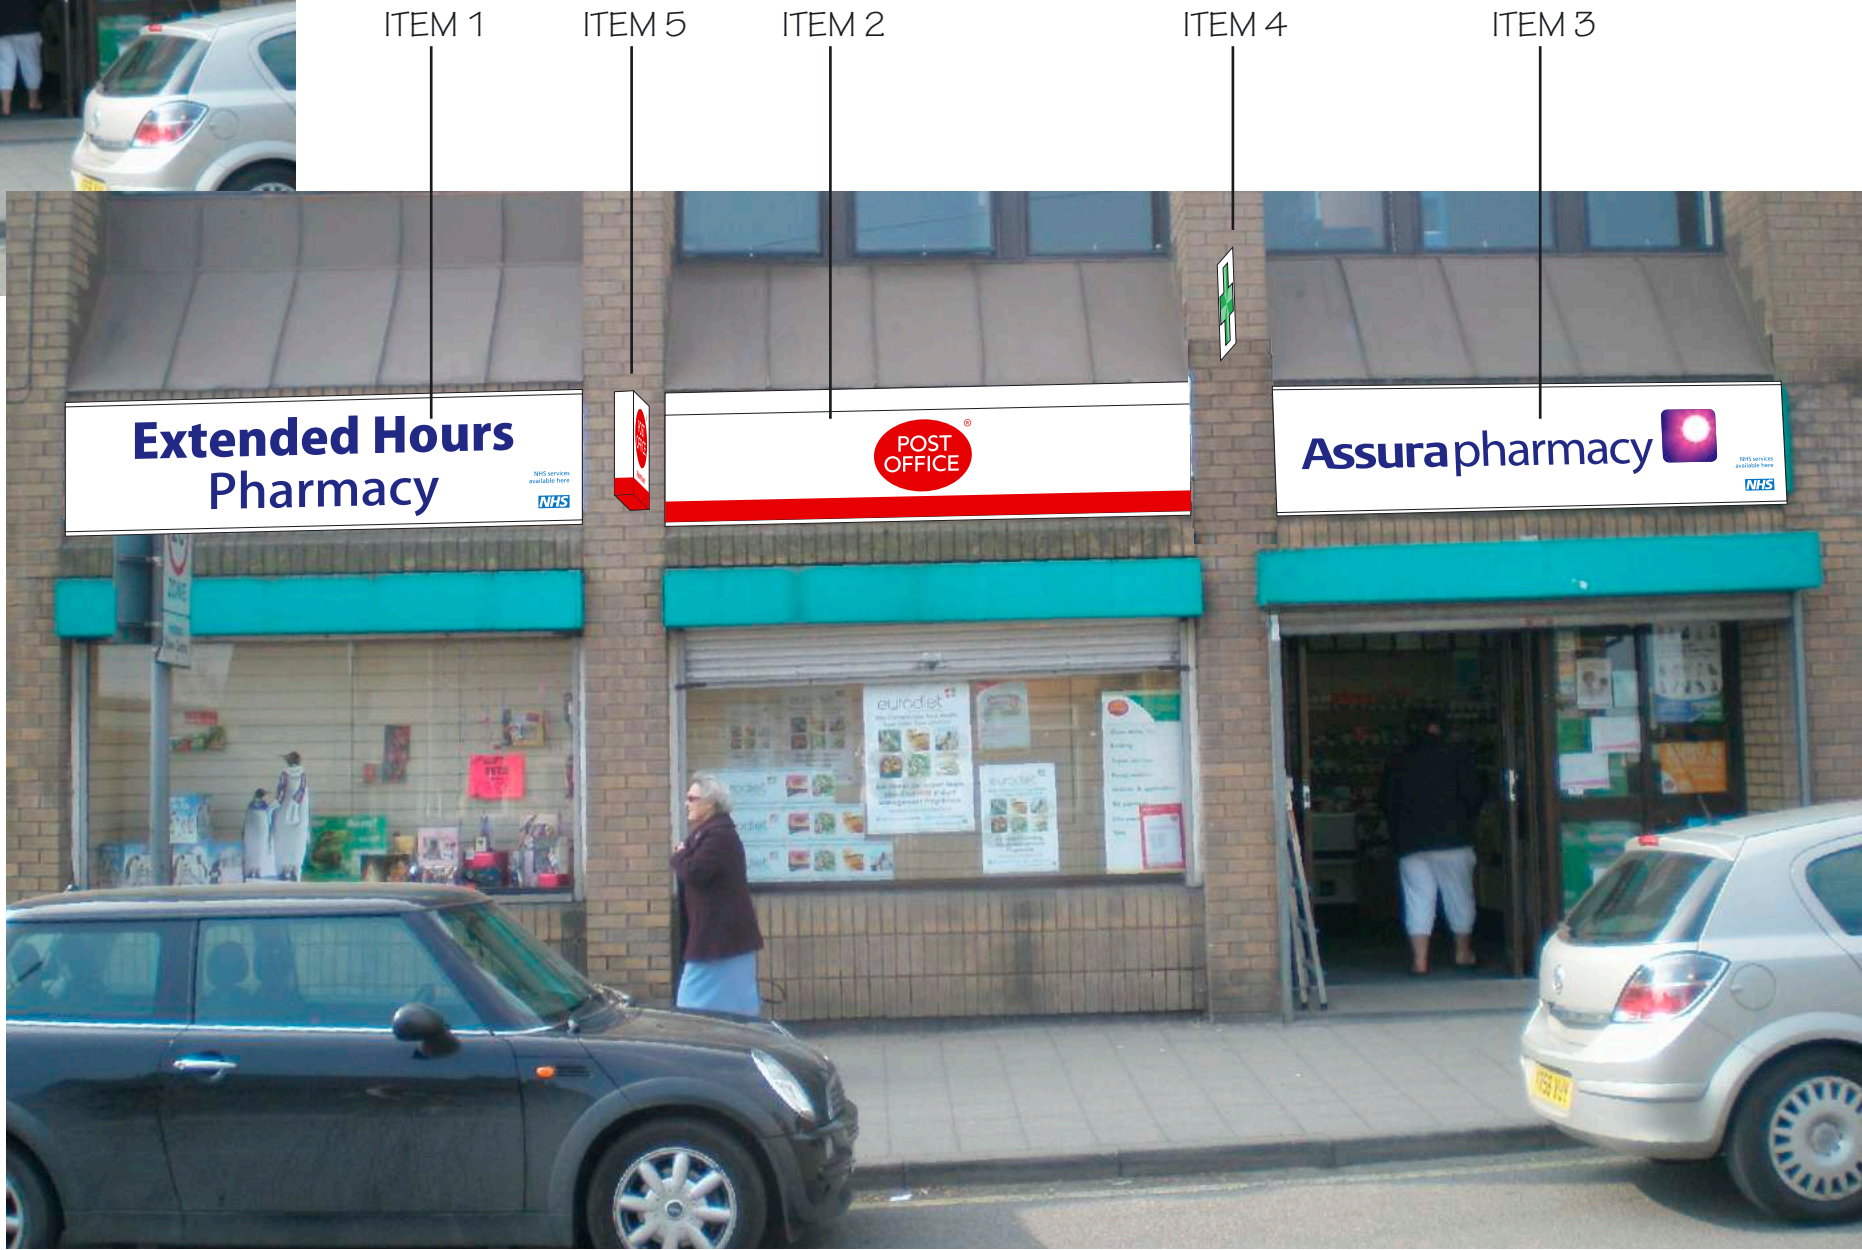

PROPOSED

ANY COLOURS SHOWN ARE INDICATIVE ONLY AND ARE NOT TRUE REPRESENTATIONS OF THE FINISHED PRODUCT
THIS DRAWING IS THE PROPERTY OF CHRIS BENSON SIGNS LIMITED
COPYRIGHT IS RESERVED BY THEM AND IS ISSUED ON THE
CONDITION THAT IT IS NOT COPIED OR DISCLOSED BY OR TO ANY
UNAUTHORISED PERSONS WITHOUT PRIOR CONSENT IN WRITING
OF CHRIS BENSON SIGNS LIMITED.
**96 - 98 GREAT HOWARD STREET,
LIVERPOOL, L3 7AX**

CLIENT ASSURA GROUP			JOB MARKET STREET, BARNSELEY		
DATE 30.03.2011	SCALE AS SHOWN @ A3	DRAWN J.B.	REV. 02-07.07.11	DWG No. 17625	

Tel: 0151-298 1567 • Fax: 0151-298 1568 • Web site: www.benson-signs.co.uk • E-mail: info@benson-signs.co.uk • ISDN: 0151-207 1154

